31 King Street
Somersham
Huntingdon
Cambridgeshire
PE28 3EJ

Scale 1:100 @ A3

Existing East Elevation.



Existing South Elevation

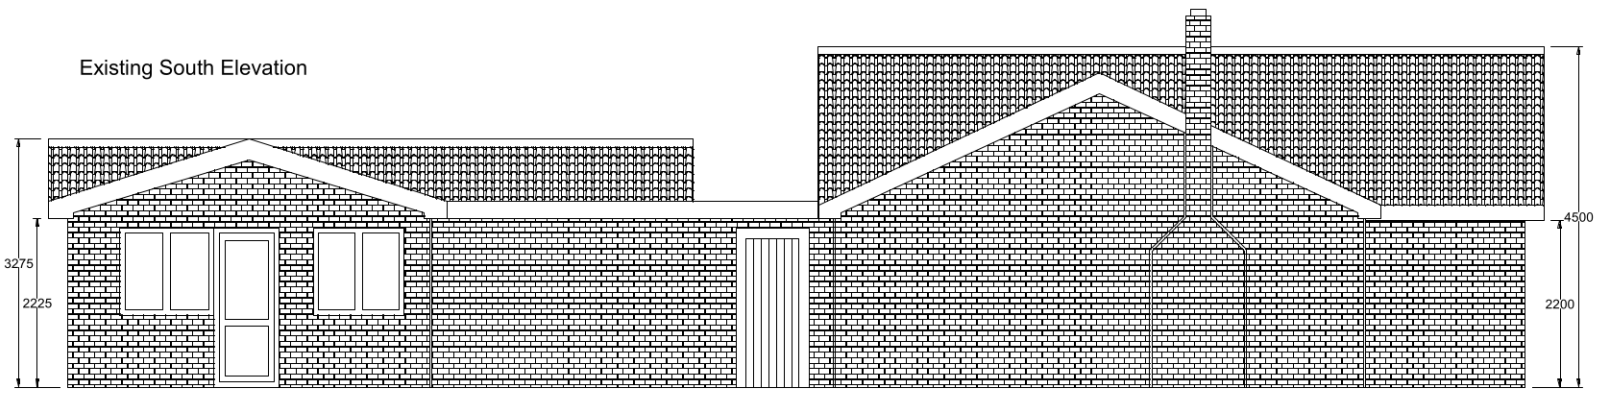

Existing West Elevation

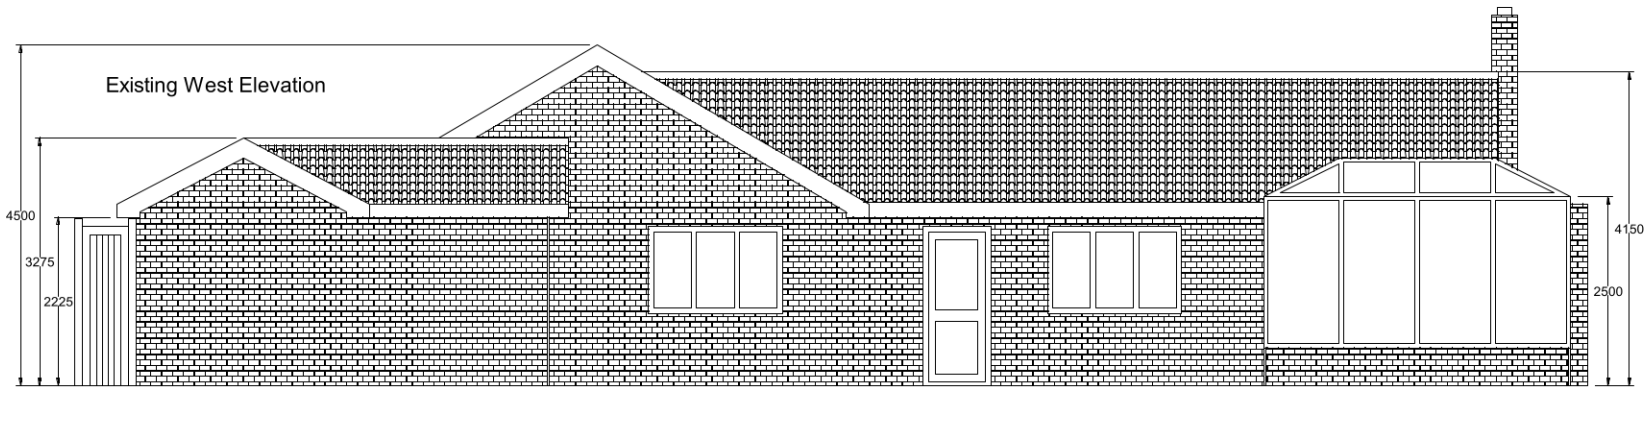

Existing North Elevation

