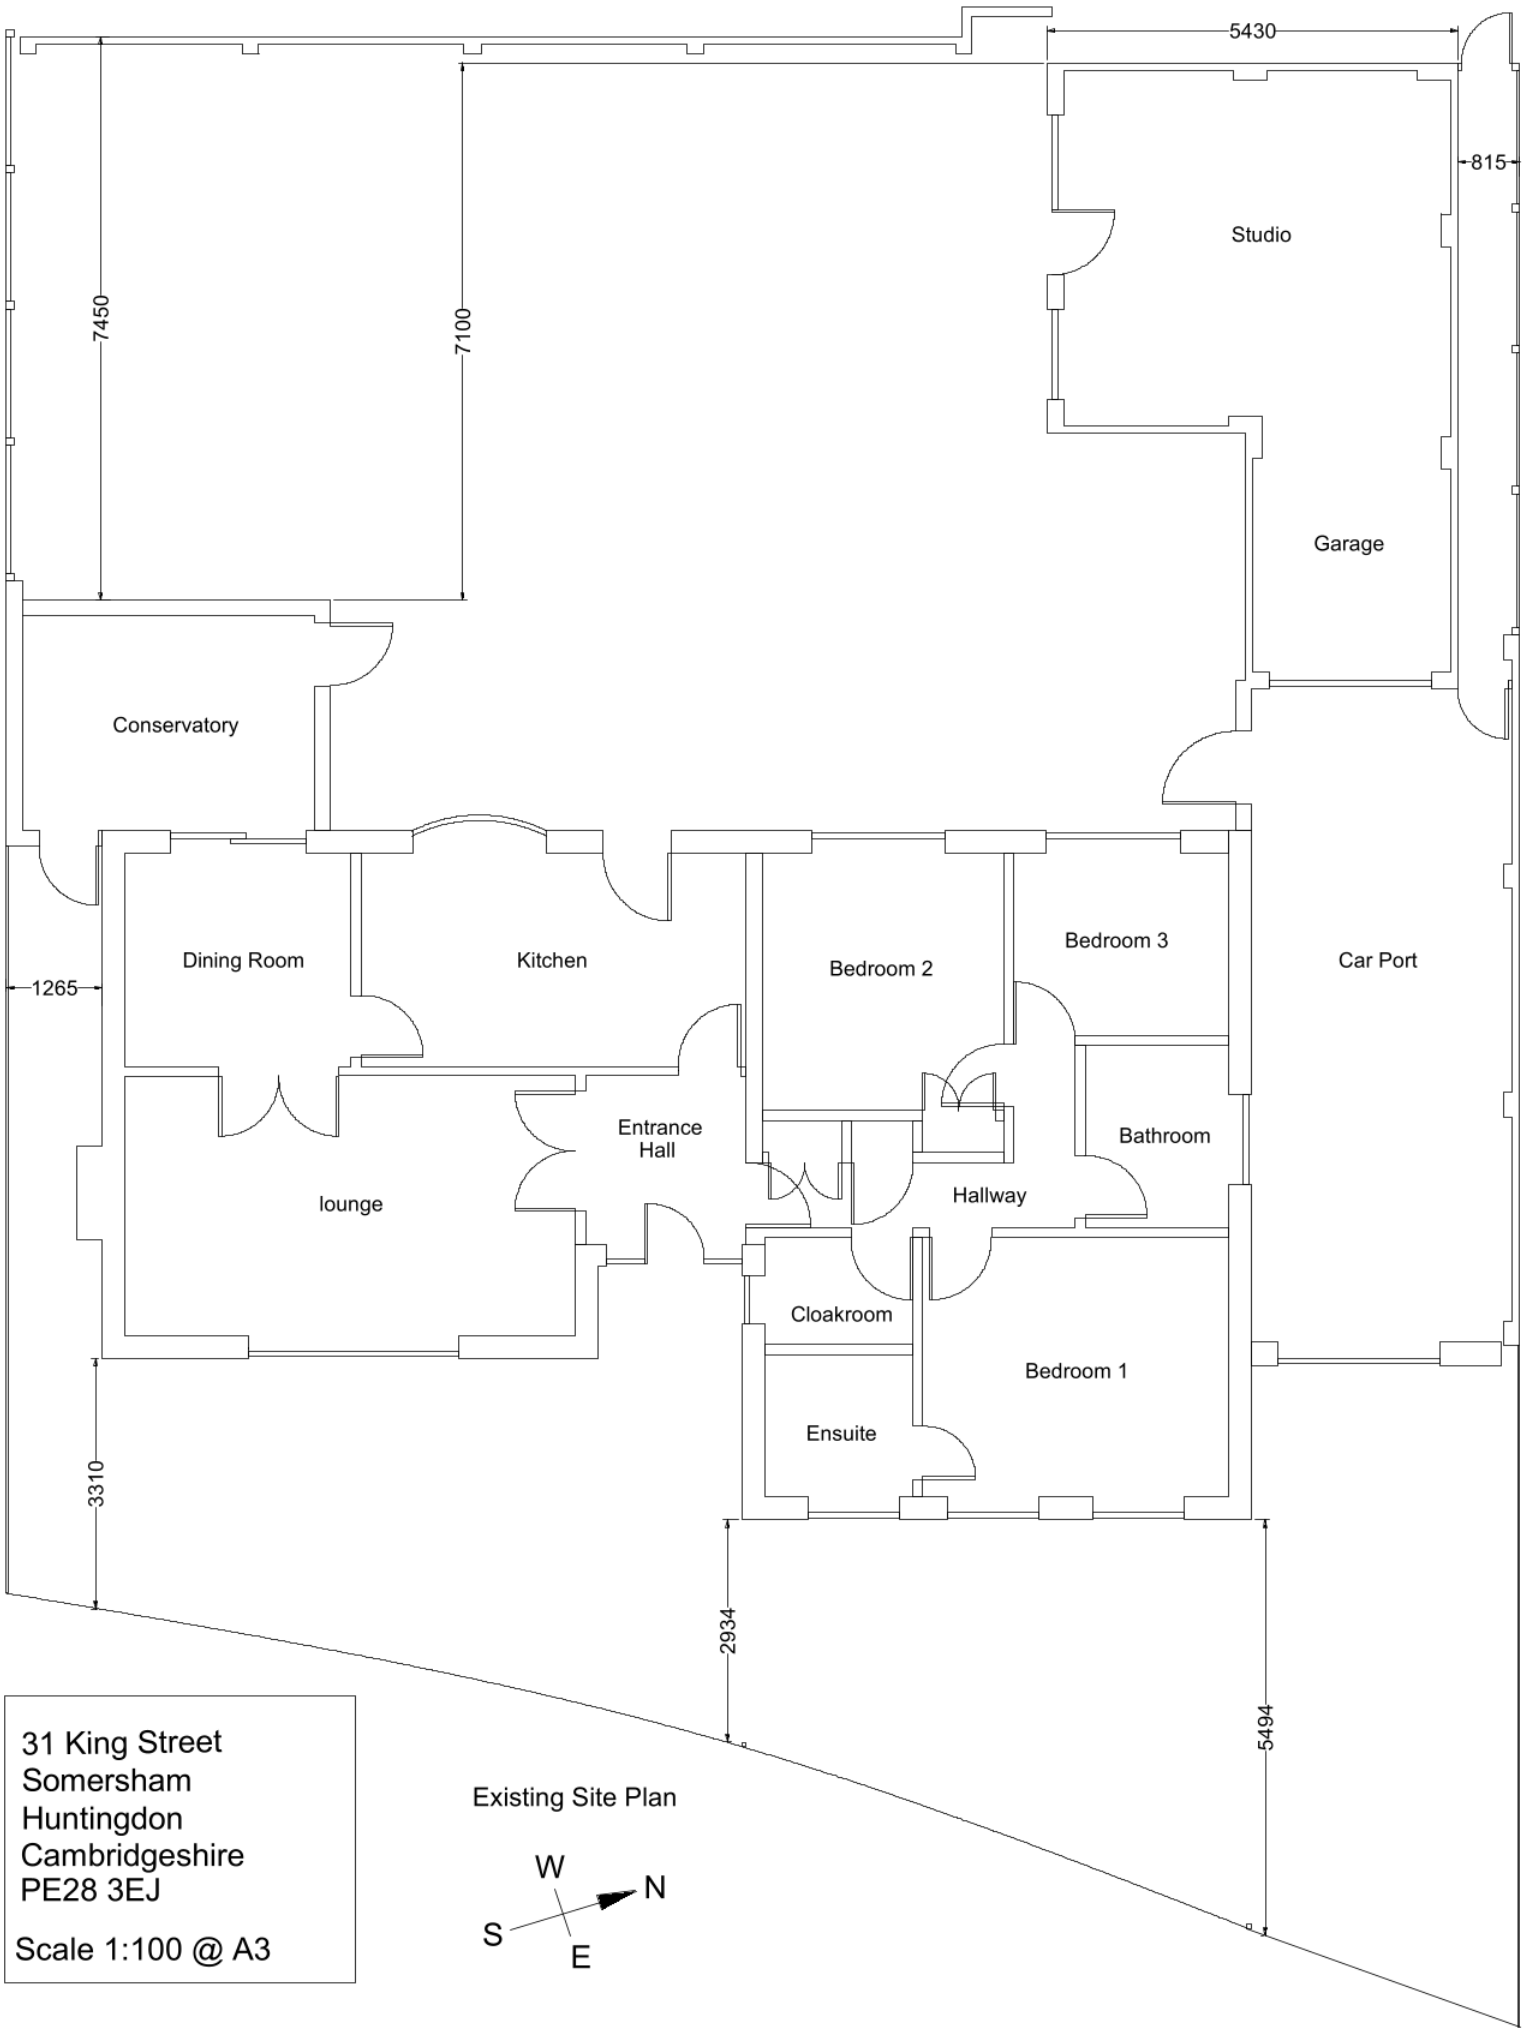

31 King Street
Somersham
Huntingdon
Cambridgeshire
PE28 3EJ

Scale 1:100 @ A3

Existing Site Plan

W
N
S
E