31 King Street, Somersham, PE28 3EJ

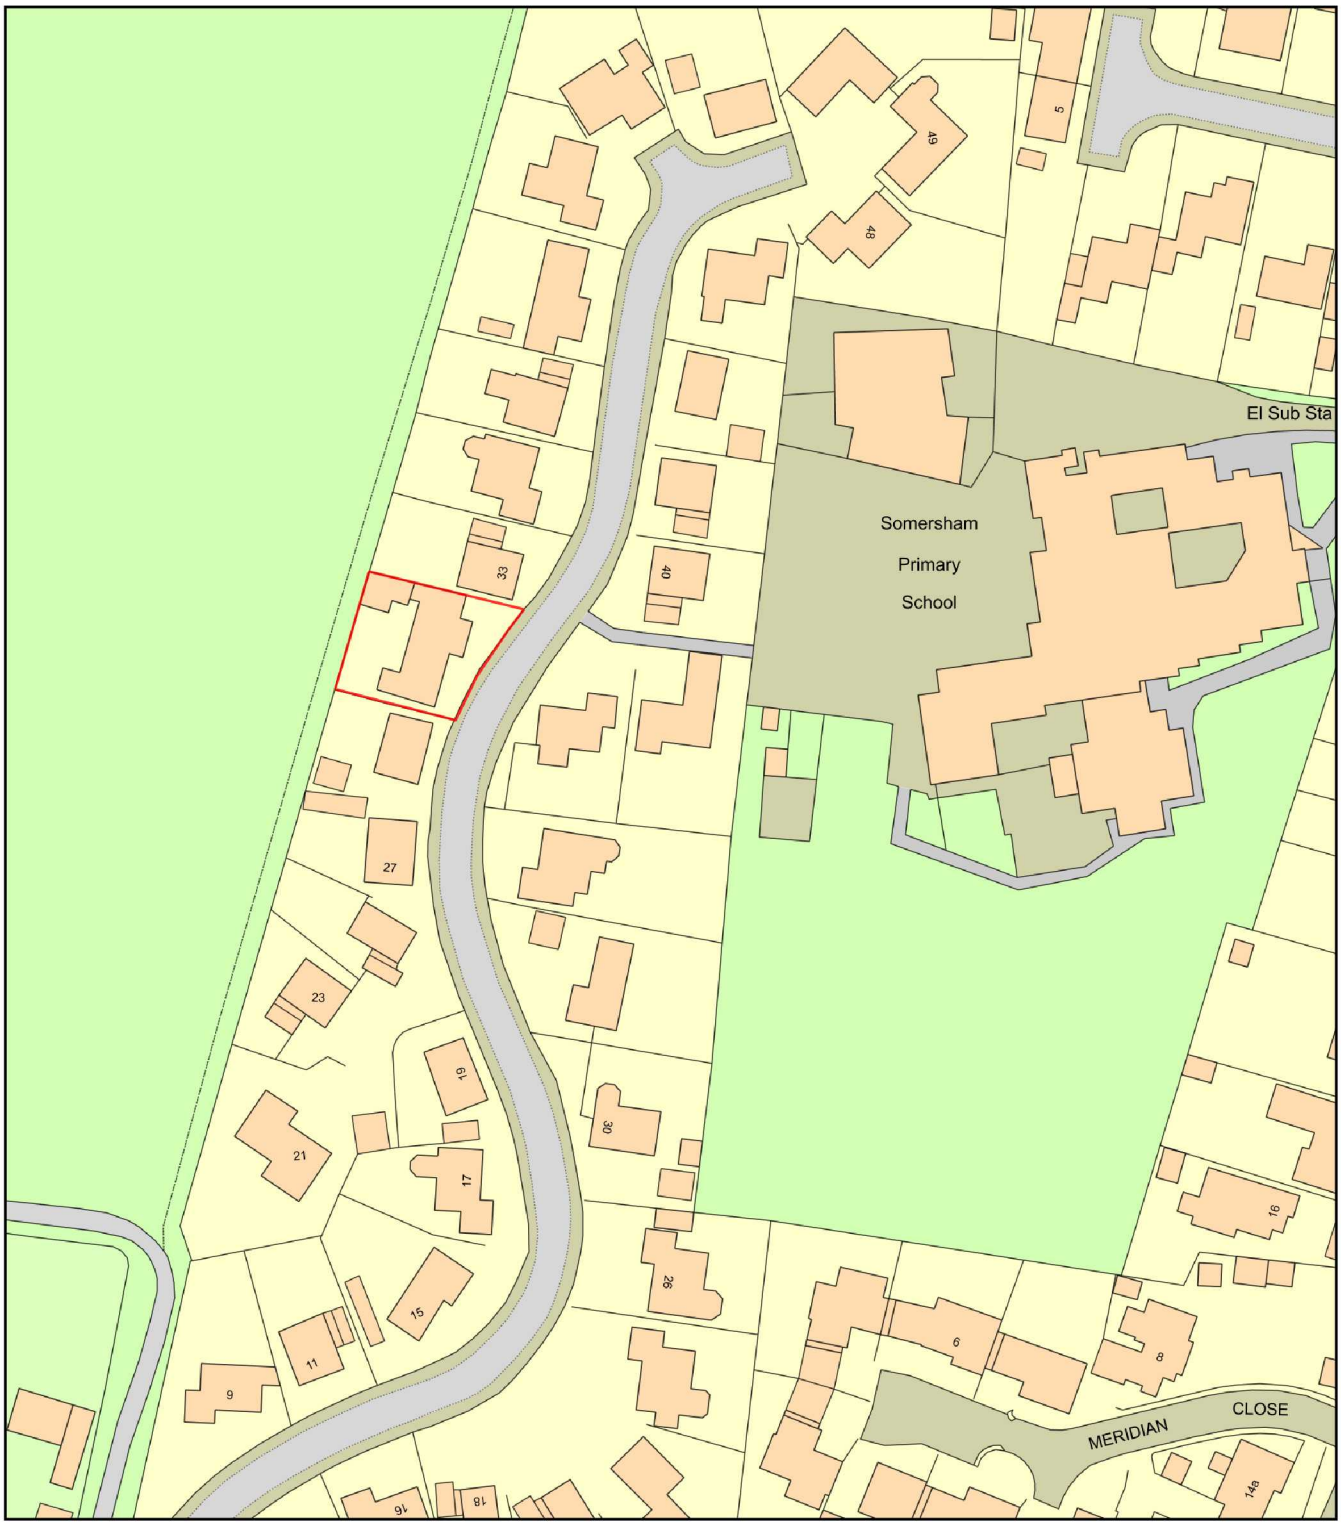

0 50
Metres

N

ReQuestaPlan

Plan Produced for: Nathan Cursley

Date Produced: 23 Apr 2025

Plan Reference Number: TQRQM25113151941193

Scale: 1:1250 @ A4

© Crown copyright and database rights 2025 OS 100042766