31 King Street
Somersham
Huntingdon
Cambridgeshire
PE28 3EJ

Scale 1:100 @ A3

Proposed East Elevation



Proposed South Elevation

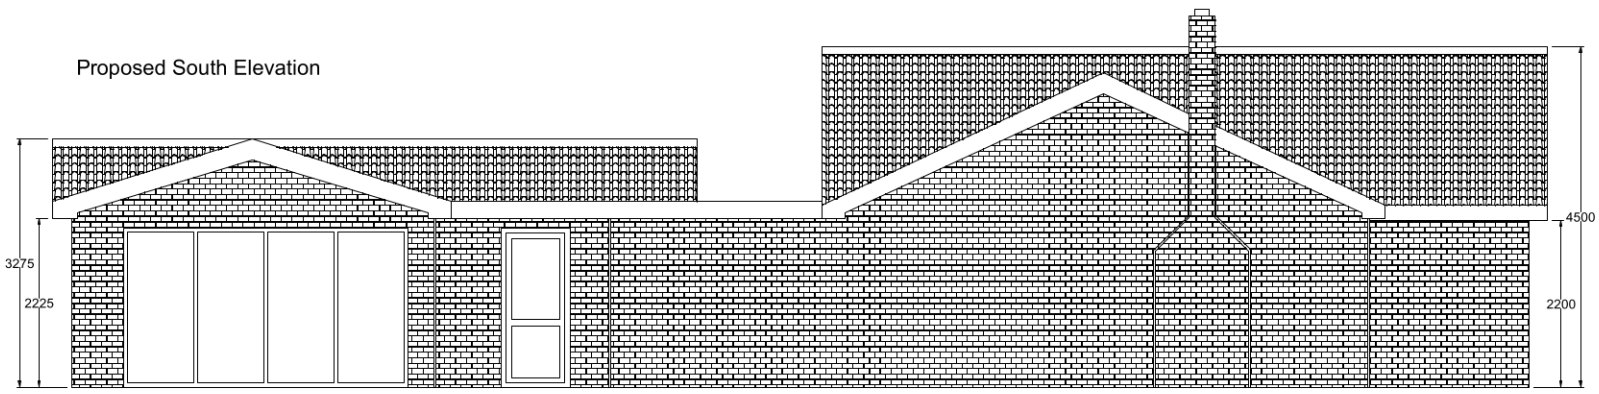

Proposed West Elevation

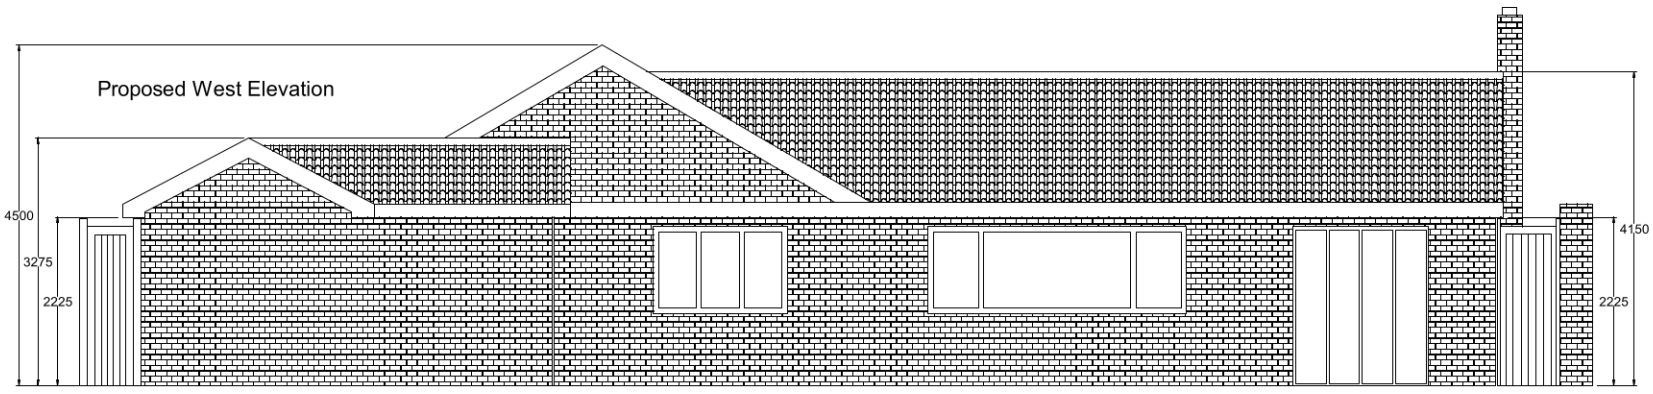

Proposed North Elevation

