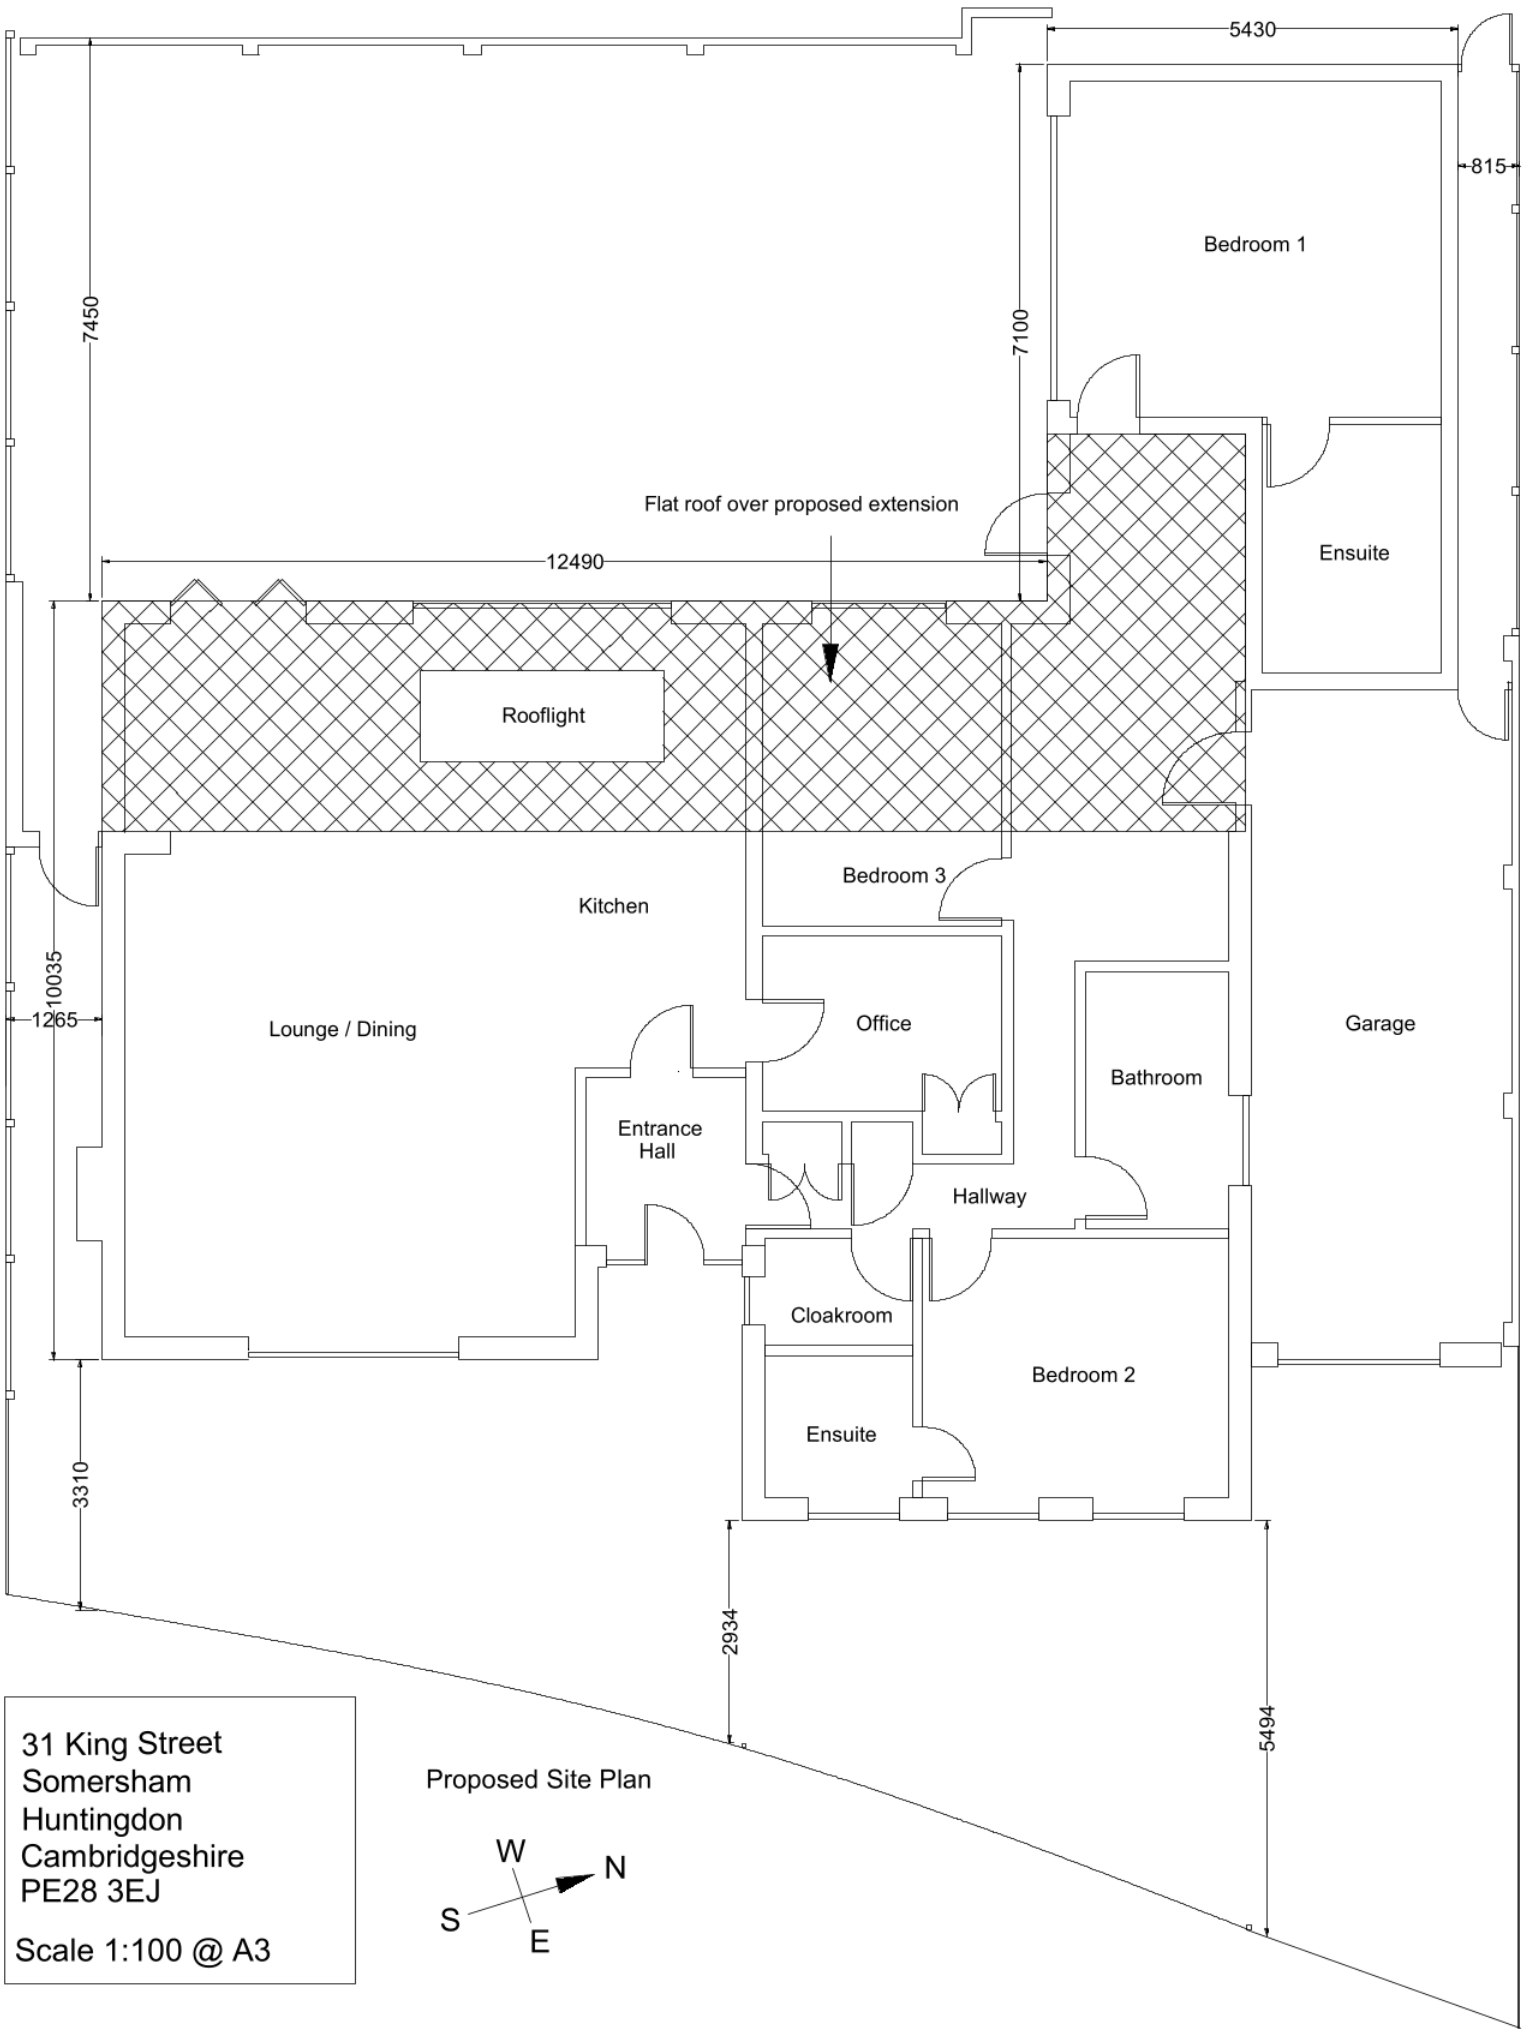

31 King Street
Somersham
Huntingdon
Cambridgeshire
PE28 3EJ

Scale 1:100 @ A3

Proposed Site Plan

W N S E