
Location Plan HC Needingworth Bowls Club May 2023

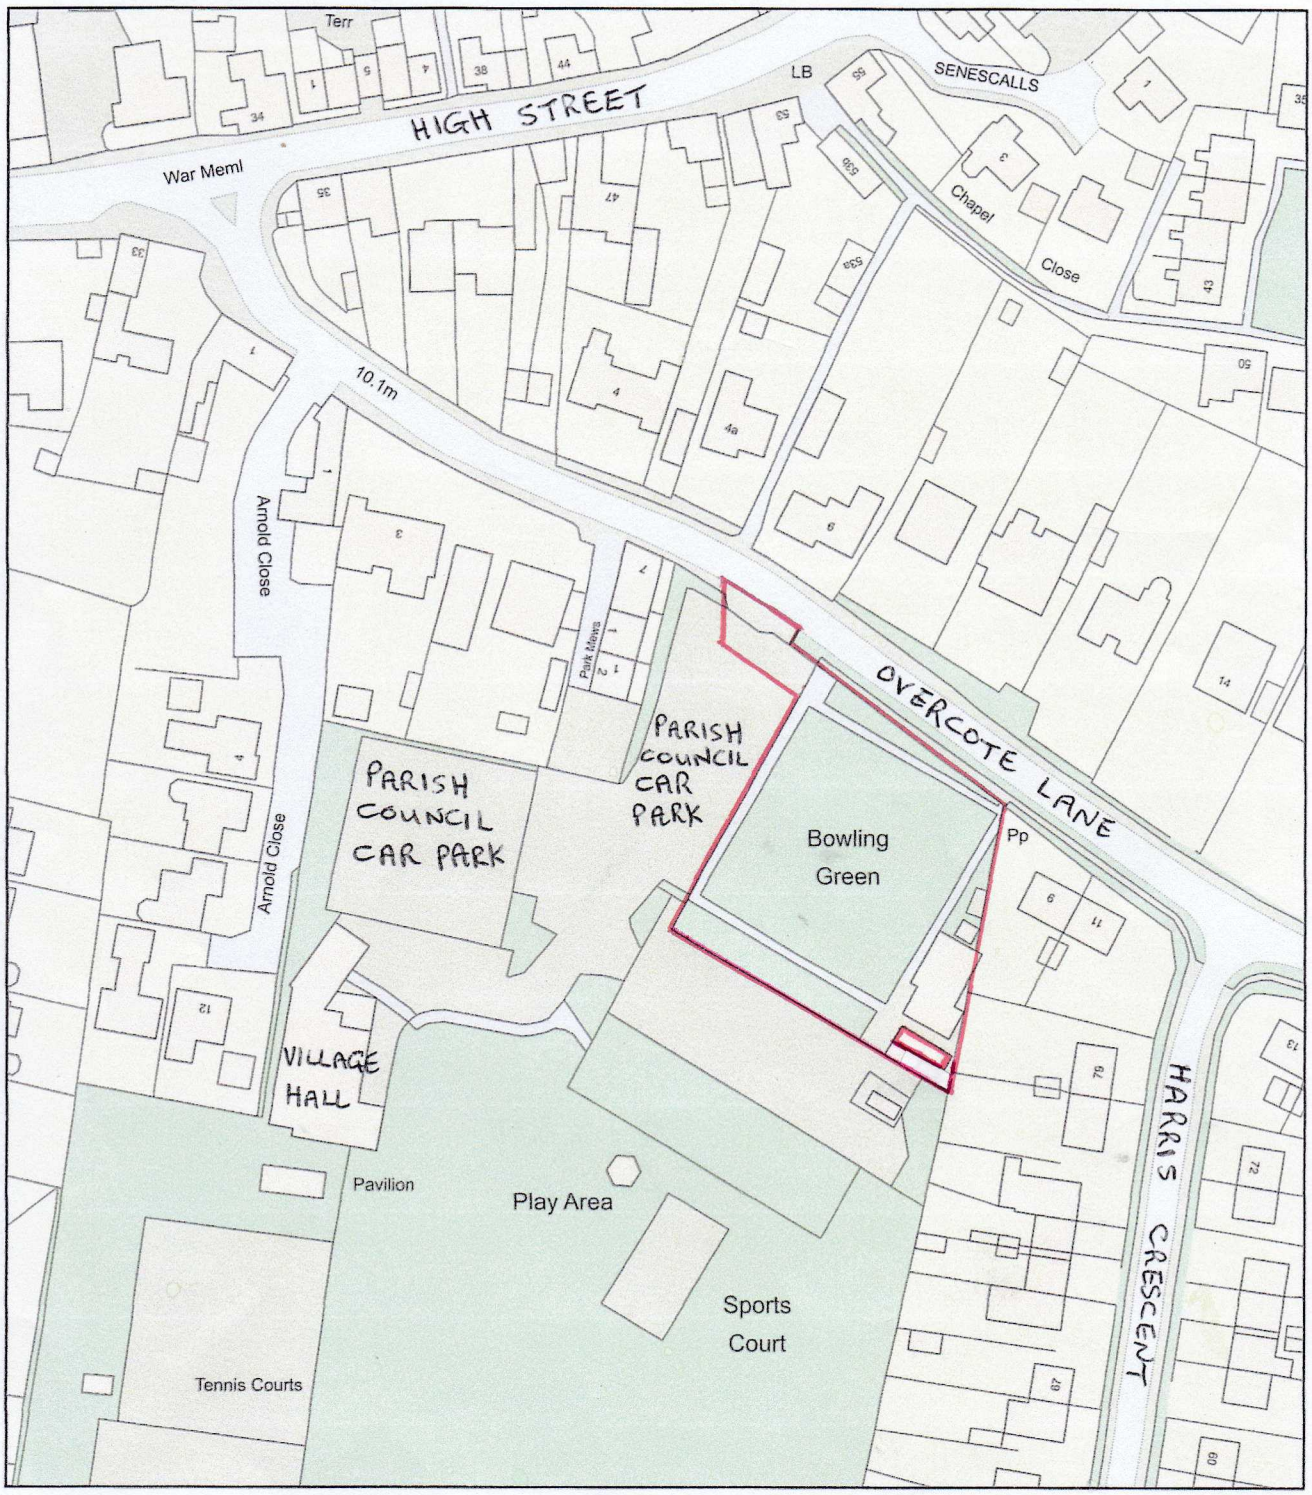

0 50
Metres

N

ReQuestaPlan

Plan Produced for: Sue Preston

Date Produced: 08 May 2023

Plan Reference Number: TQRQM23128193741949

Scale: 1:1250 @ A4

© Crown copyright and database rights 2023 OS 100042766