
No.	Note
1.	ALL DIMENSIONS SHOWN ON THE DRAWING ARE PROVIDED IN GOOD FAITH FOR PLANNING AND BUILDING REGULATION PURPOSES ONLY.
2.	FOR CONSTRUCTION DETAIL IT IS THE RESPONSIBILITY OF THE BUILDING CONTRACTOR TO CHECK THE ONSITE DIMENSIONS.
3.	THE CONTRACTOR IS ADVISED TO SET OUT ANY FACE BRICKWORK TO AVOID UNSIGHTLY CUTS AND CLOSURES.
4.	THE PLANNED DIMENSIONS MAY BE ADJUSTED IN ACCORDANCE WITH PROFESSIONAL JUDGEMENT.
5.	IF CHANGES ARE TO BE MADE TO THE DRAWINGS OR SPECIFICATIONS, THE ADVICE OF THE BUILDING CONTROL OFFICER SHOULD BE SOUGHT.
6.	ROOF CONSTRUCTION DESIGNED BY AN APPROVED ROOF MANUFACTURER.
7.	DOORS WINDOWS SIZES TO BE CHECKED BY THE BUILDER. EXISTING DRAINS TO BE CHECKED TO SEE IF THEY ARE IN WORKING ORDER.

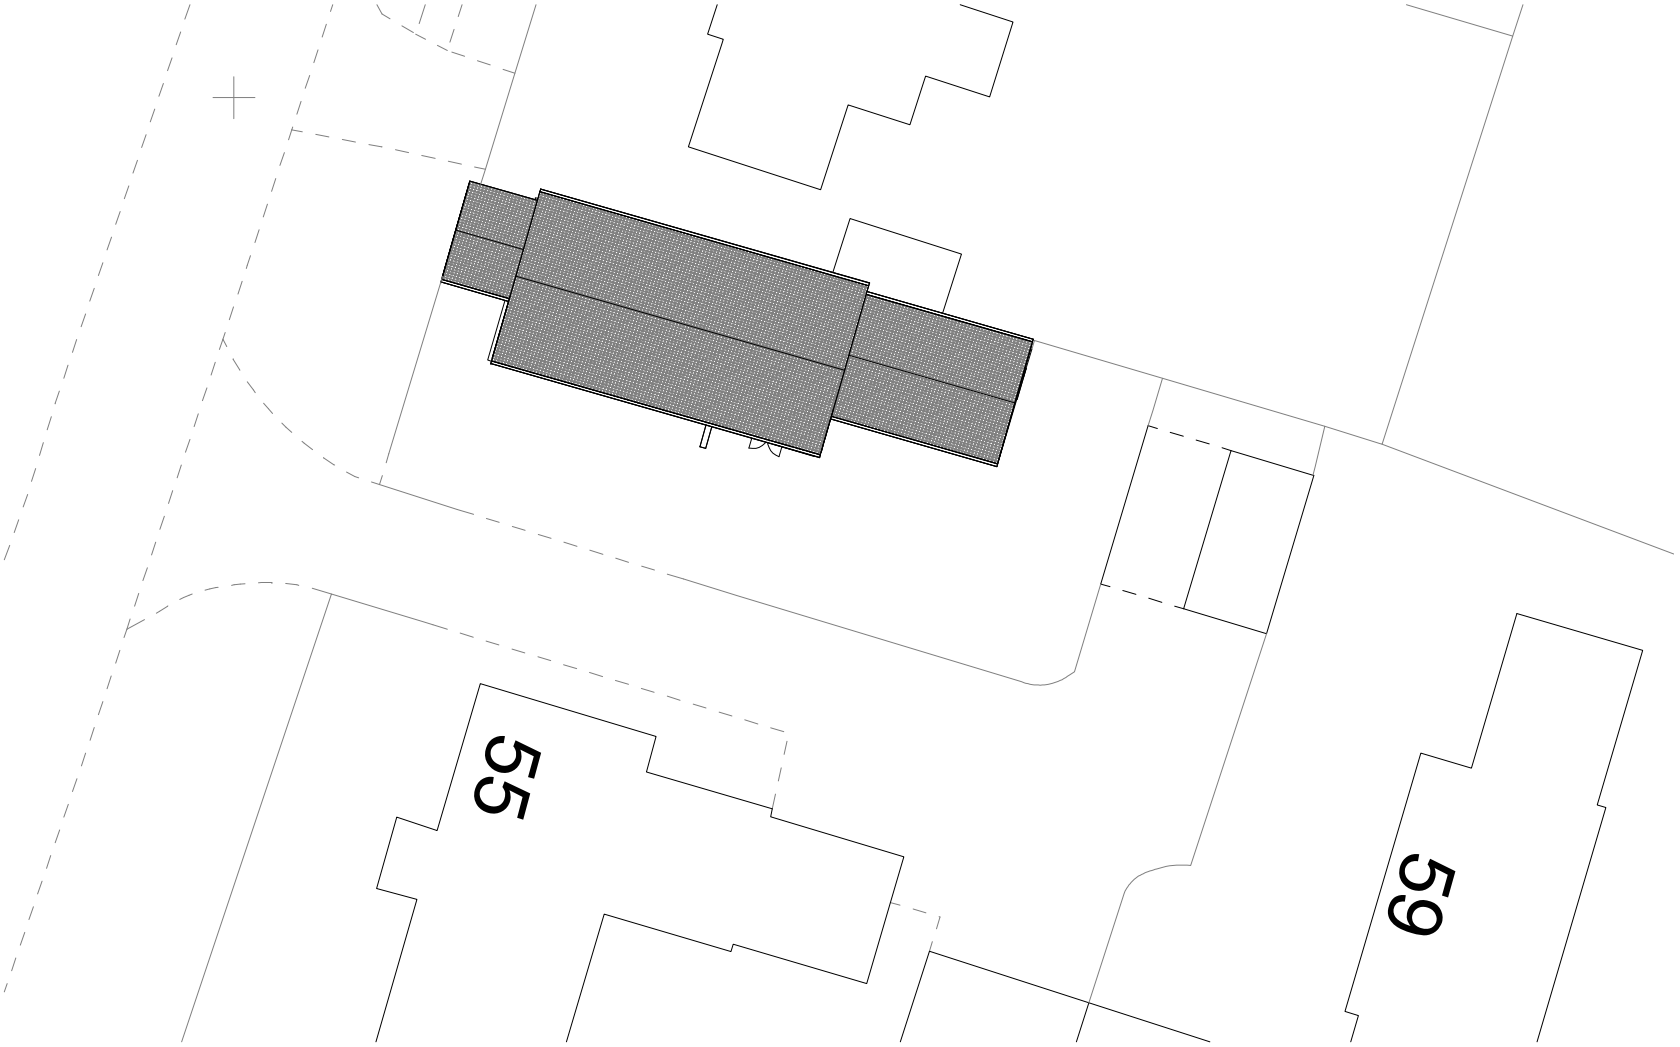

Existing Site Plan
1 : 100

ROBERT JAMES
CAMBRIDGE
Contact Details:
Office: 01223 750323 Mobile: 07815 693563
rob@robertjamescambridge.co.uk info@robertjamescambridge.co.uk

N

Scale 1:100
0 1 2 3 5m

Client
Mr and Mrs Wimbleton

Project
57 Stow Road, Spaldwick

Title
Existing Site Plan

Scales
1 : 100@A1

Drawing
102

Rev