


Location Plan (scale 1:1250)

Ordnance Survey (c) Crown Copyright 2025. All rights reserved. Licence number 100022432

N

0 25

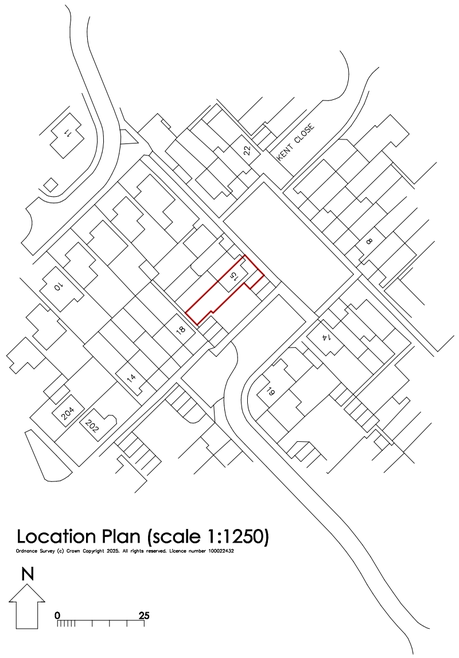

Block Plan (scale 1:500)

Ordnance Survey (c) Crown Copyright 2025. All rights reserved. Licence number 100022432

N

0 25

CAMPBELL McCRAE Limited

architectural services

Chapel House, 5 The Stiles, Godmanchester, Huntingdon, Cambridgeshire, PE29 2JF
Tel: 01480 433073 Web: www.campbell-mccrae.co.uk
Registered number: 7830594. Registered in England and Wales. Registered address: 88 High St, Ramsey, Cambs, PE26 1BS

Project:	Drawing title:	Scale	Date	Drwg No.	Revision
15 Kent Close, St Ives	Location and Block plan	1:100@A2	Apr 25	22512_01	.

Use figured dimensions only, do not scale.
Campbell McCrae Ltd can accept no responsibility for the interpretation of this drawing when the practice is not named as contract administrator in the building contract.