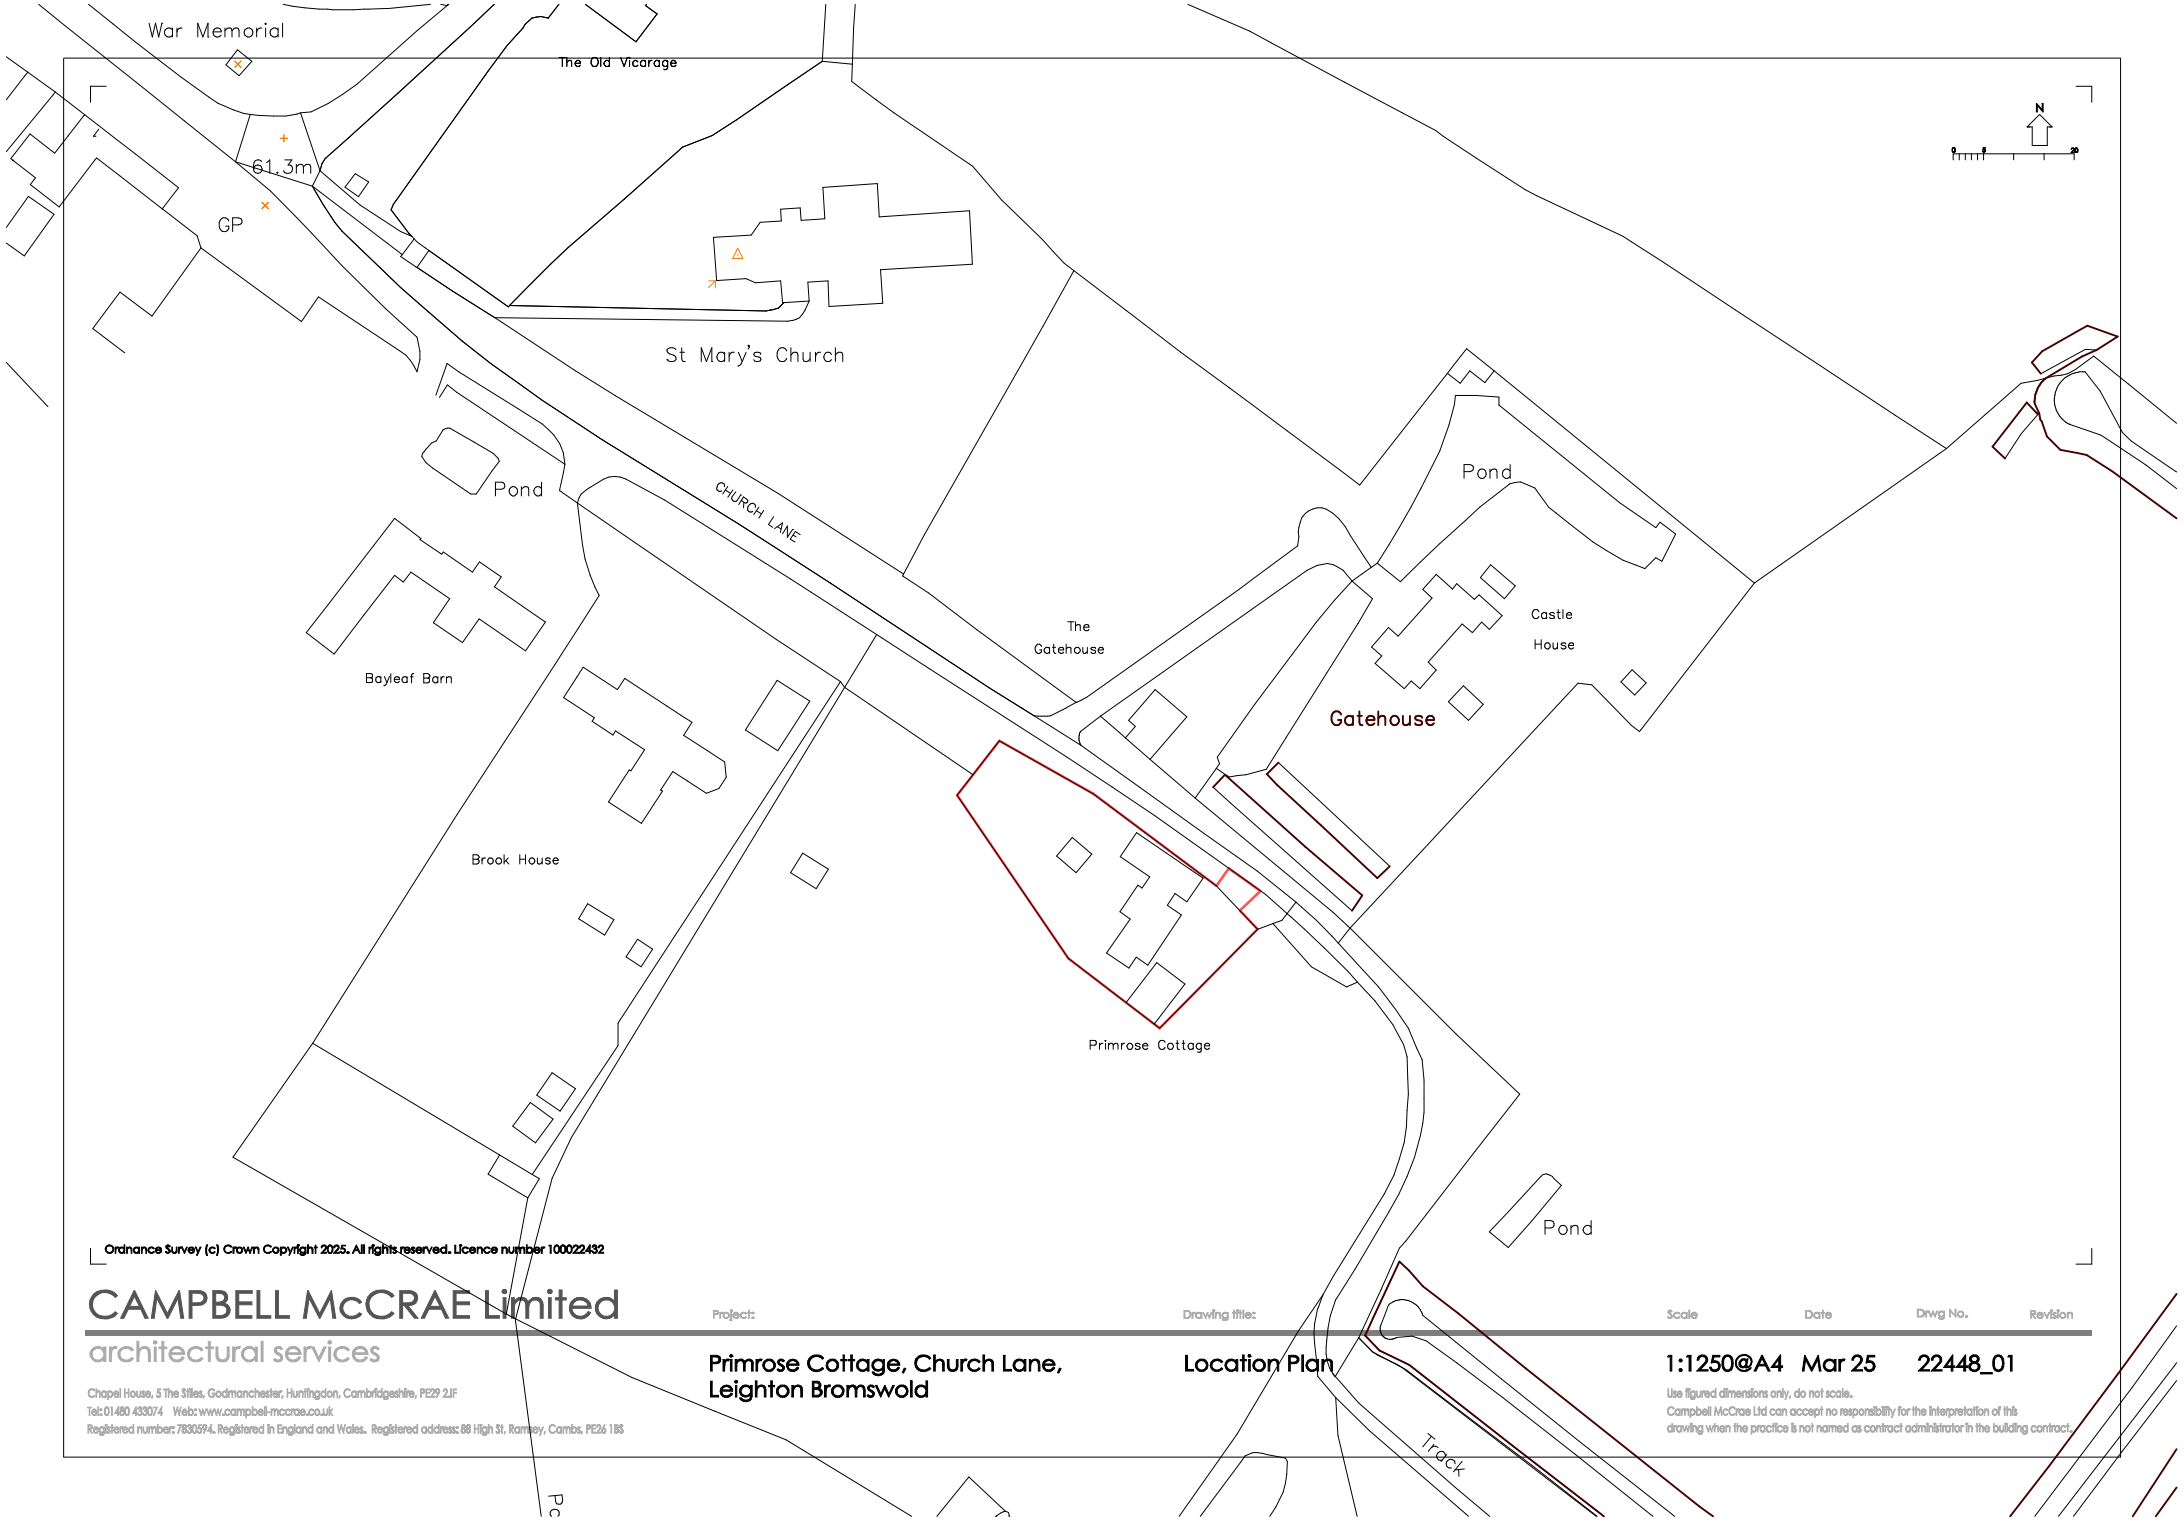

Ordnance Survey (c) Crown Copyright 2025. All rights reserved. Licence number 100022432

CAMPBELL McCRAE Limited
architectural services
Chapel House, 5 The Stiles, Godmanchester, Huntingdon, Cambridgeshire, PE29 2JF
Tel: 01480 433074 Web: www.campbell-mccrae.co.uk
Registered number: 7830594. Registered in England and Wales. Registered address: 88 High St, Ramsey, Cambs, PE26 1BS

Project:
Primrose Cottage, Church Lane,
Leighton Bromswold

Drawing title:
Location Plan

Scale	Date	Drwg No.	Revision
1:1250@A4	Mar 25	22448_01	

Use figured dimensions only, do not scale.
Campbell McCrae Ltd can accept no responsibility for the interpretation of this drawing when the practice is not named as contract administrator in the building contract.