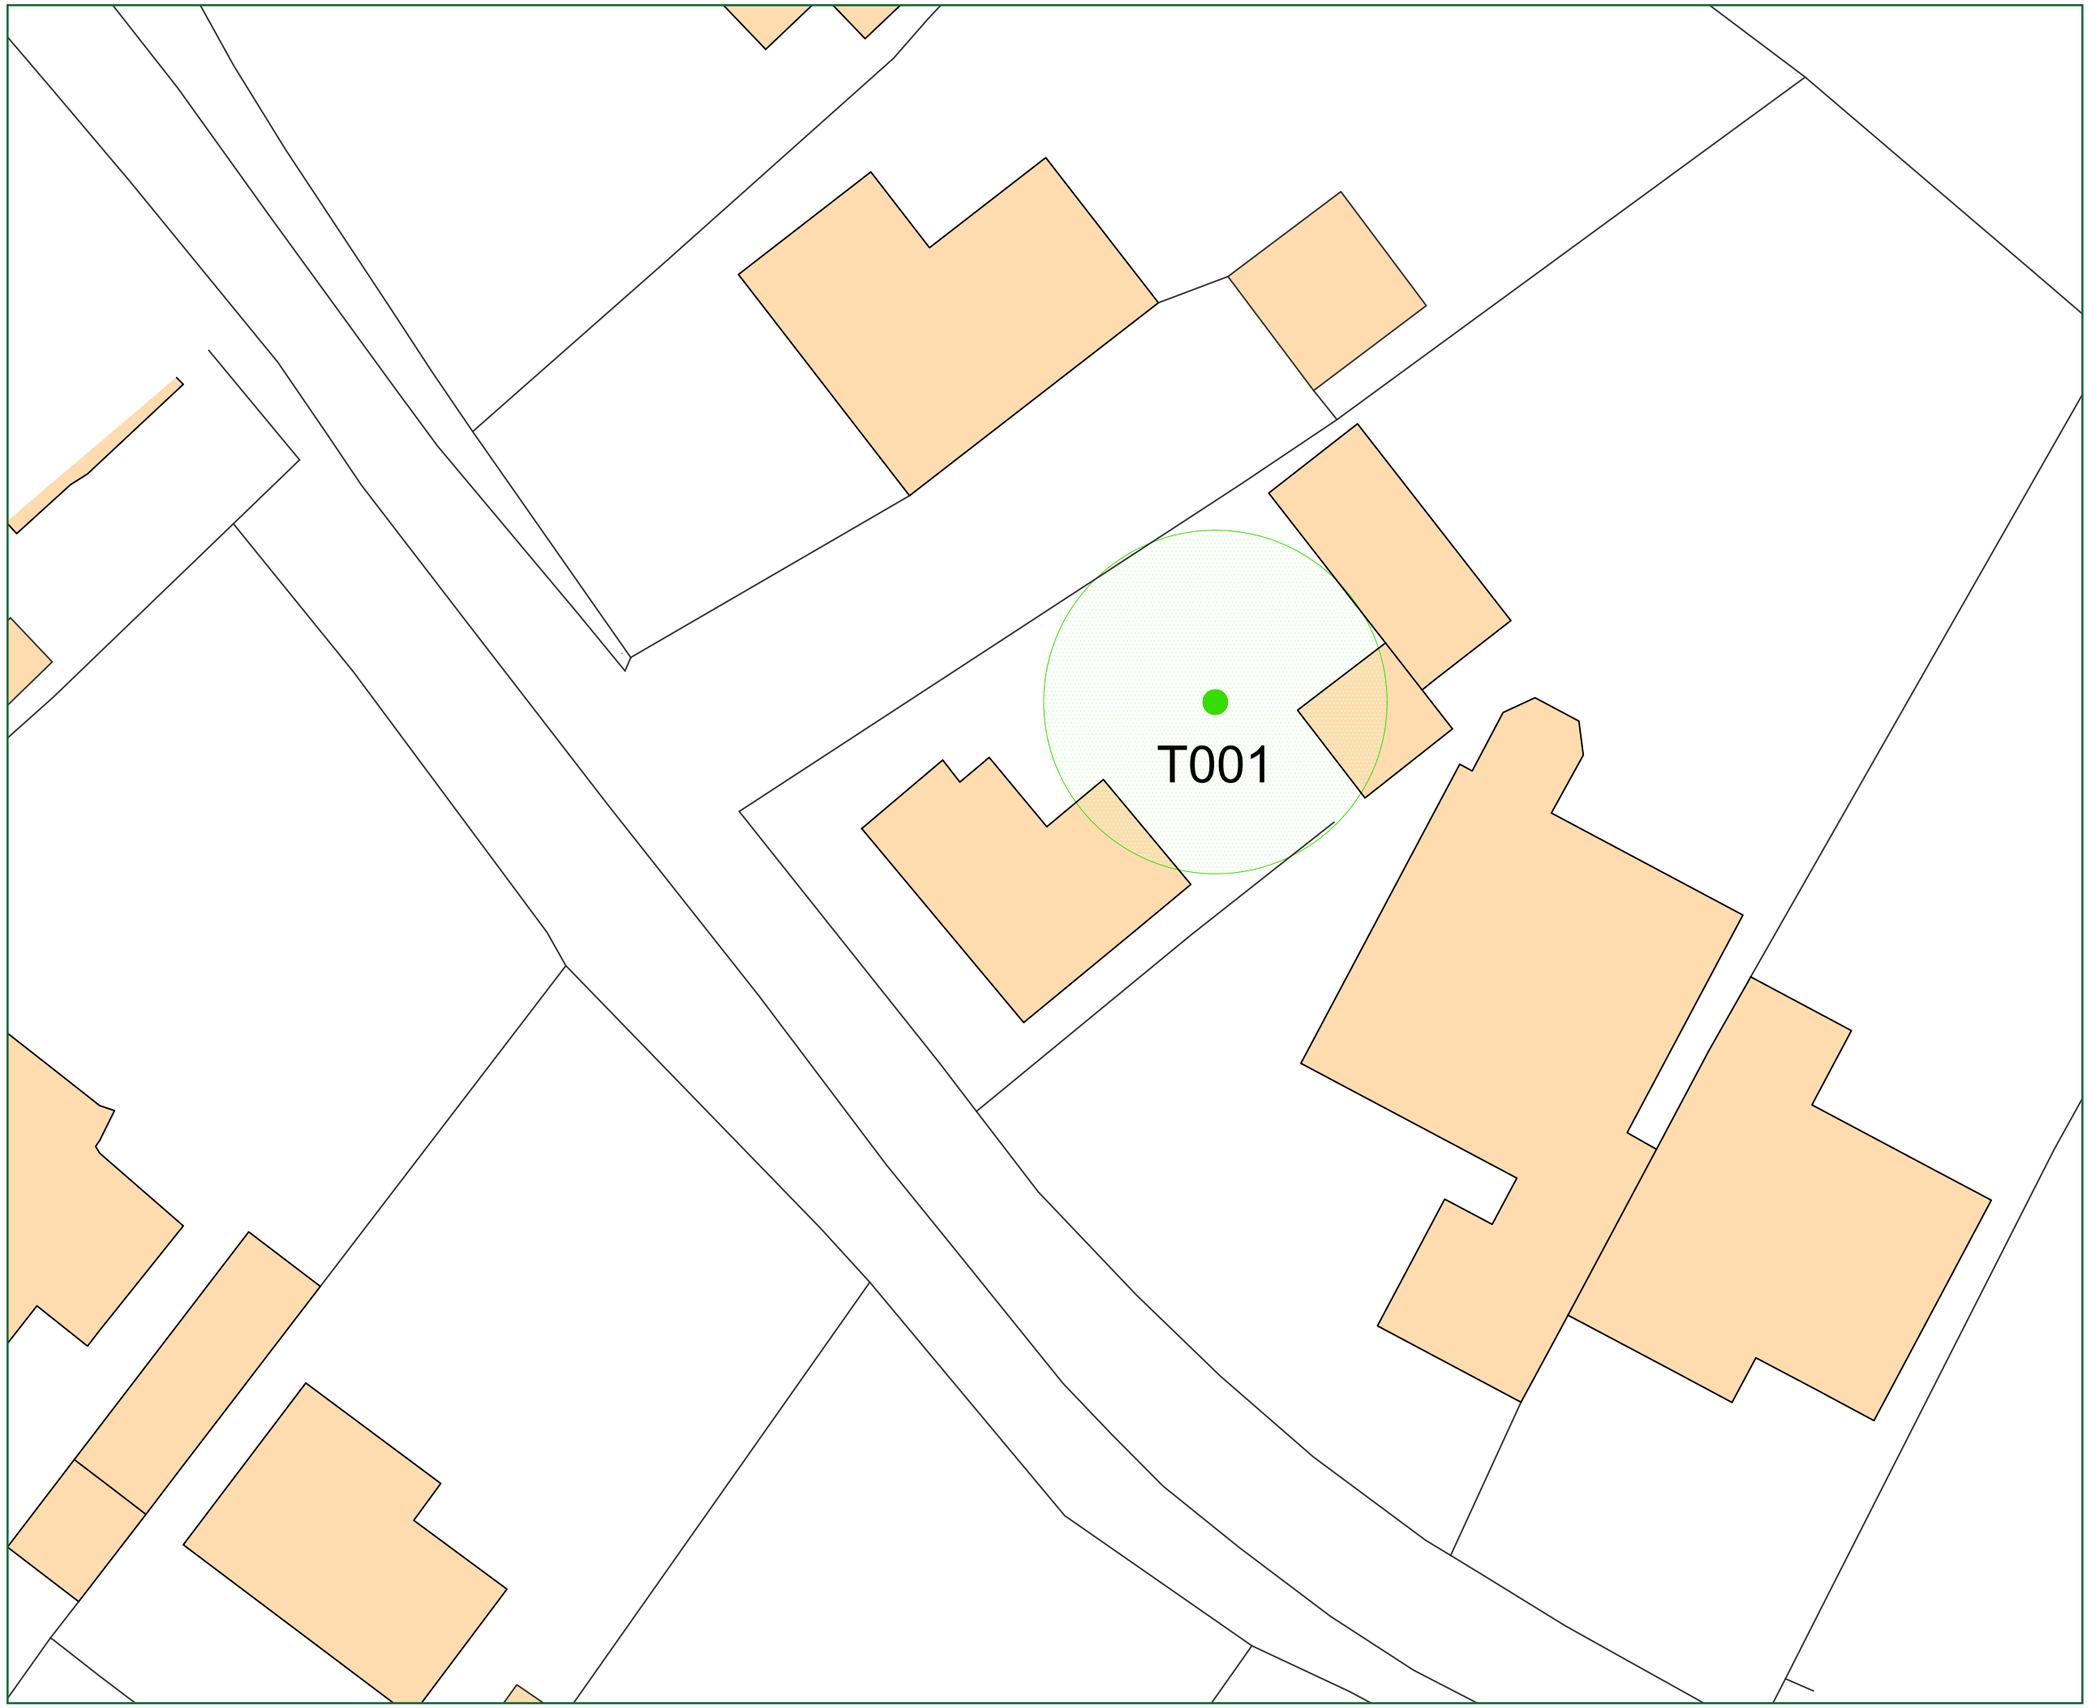

North
(Indicative)

LEGEND

Existing Tree subject to application

Rev:	Date:	By:	Revision:
-	26/09/24	JF	Based on OS Map

The position, condition, and dimensions of the trees are based on a site survey undertaken on 25/09/24

"The original of this drawing was produced in colour - a monochrome copy should not be relied upon"

Scale 1:250

0m 2.5m 5m 7.5m 10m 12.5m

HAYDEN'S
Arboricultural Consultants

© HAYDEN'S 2024

5 Moseleys Farm Business Centre,
Fornham All Saints,
Bury St Edmunds,
Suffolk, IP28 6JY.

Head Office: 01284 765391
Southern Office: 01722 657423
Email: info@treesurveys.co.uk

www.treesurveys.co.uk

Client:	Drawing Title:
Mrs Girvan	Tree Survey

Site: Old Dairy Cottage, 19 Church End, Catworth, Huntingdon, Cambridgeshire, PE28 0PB

Date:	Drawn By:	Cad File Ref:	
26/09/24	JF	Cli\Pro\11207-D-TS - Old Dairy Cottage, Catworth.dwg	
Scale:	Checked By:	Drawing No:	Rev:
1:250 (A3)	DMC	11207-D-TS	-