

EXISTING FRONT ELEVATION

EXISTING SIDE ELEVATION

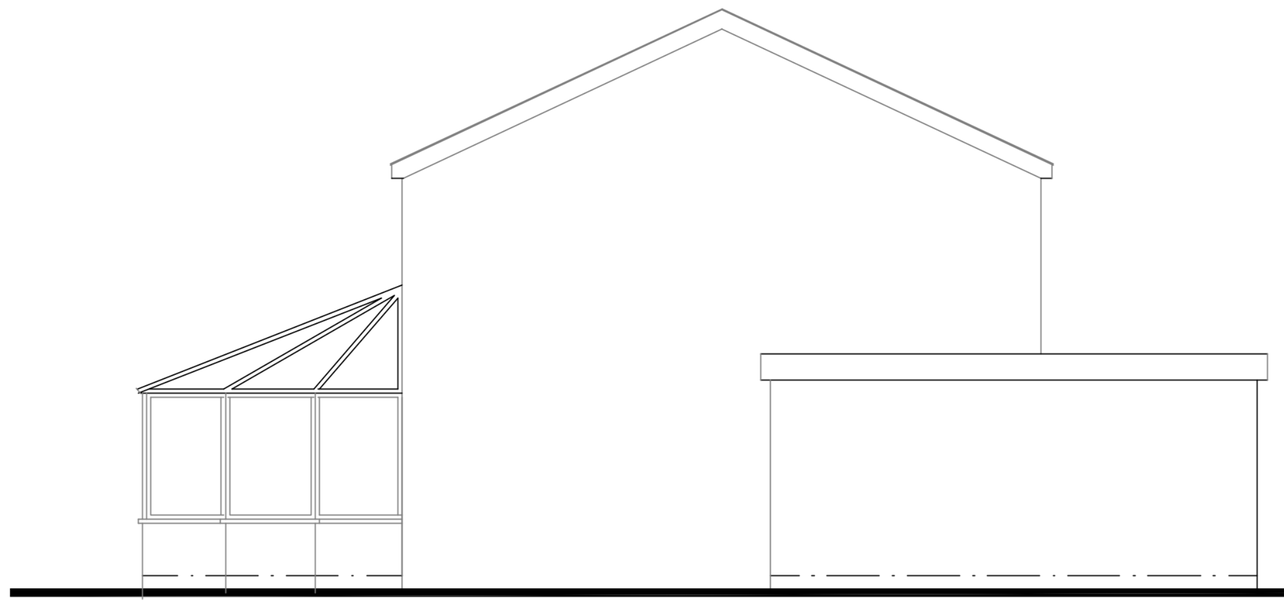

EXISTING SIDE ELEVATION



EXISTING REAR ELEVATION

©

NOTES

This drawing is to be read in conjunction with the construction notes provided. All dimensions to be checked on site by builder and not scaled from this drawing. This is an architectural drawing for submission to the Local Planning Department only.

REVISIONS

Drawn by:
G P Melanie
Architectural Design

35 Beauchamp Close, Eaton Socon, Cambs PE198BU
email: ginomel@hotmail.com
web site: www.gpmelanie.co.uk
Phone: 01480 210993

Client: Mr & Mrs Todd

Location: 41 Beauchampstead Road
Great Staughton
Cambs
PE19 5DX

Project: Proposed Ground Floor
Side Extension

Title: Existing situation drawing.

Scale: 1:50 at A1

Date: May 2024

Drg.No. CT/AJD/01