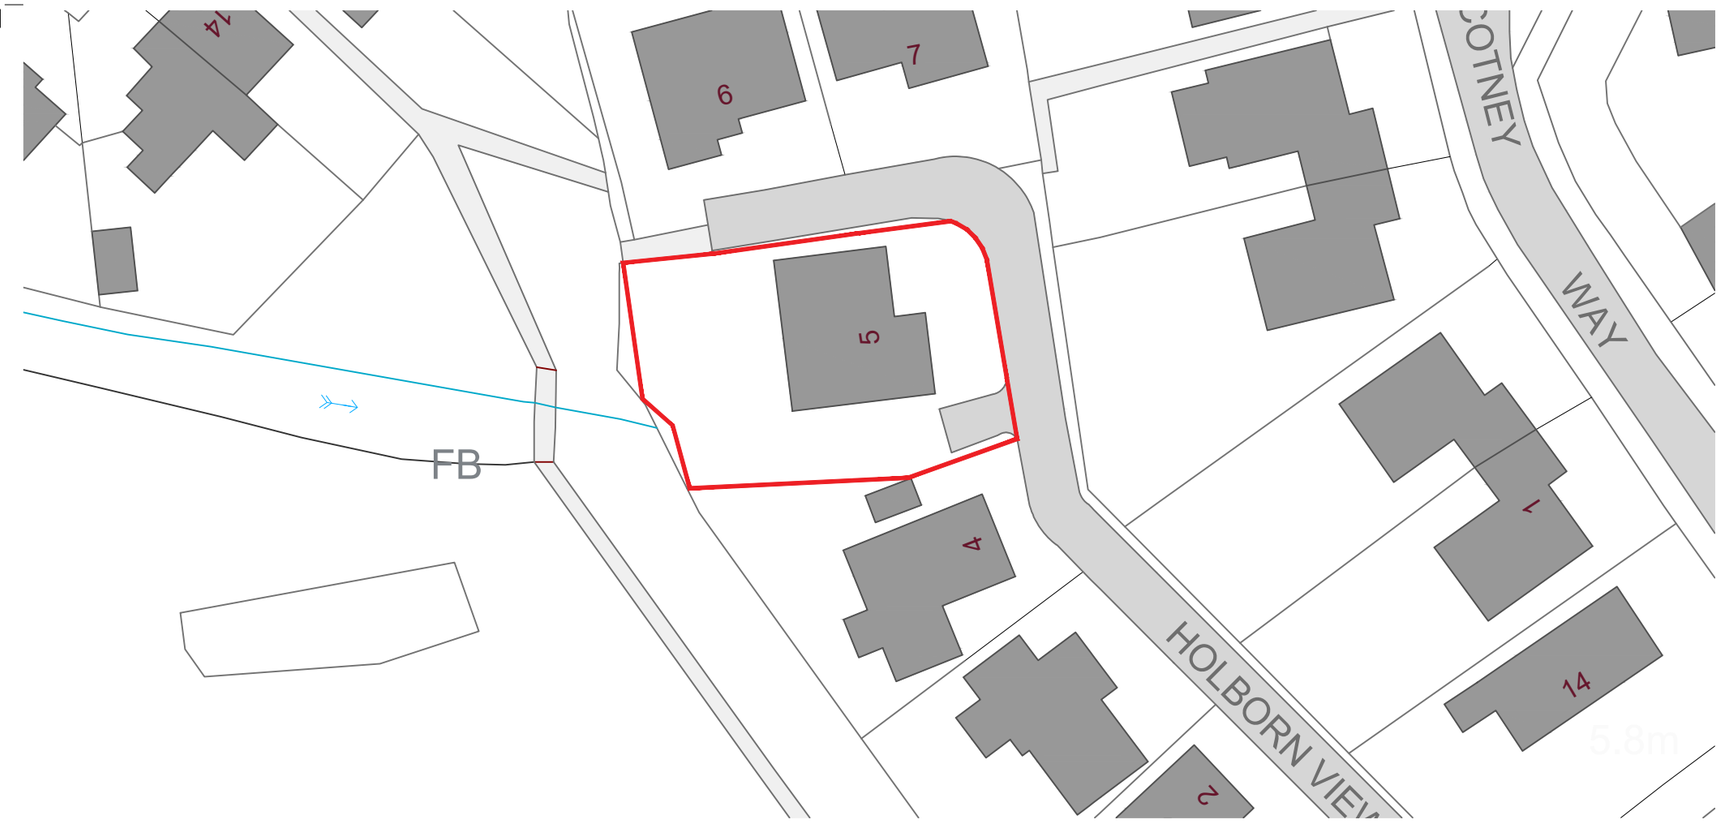

Existing Block Plan

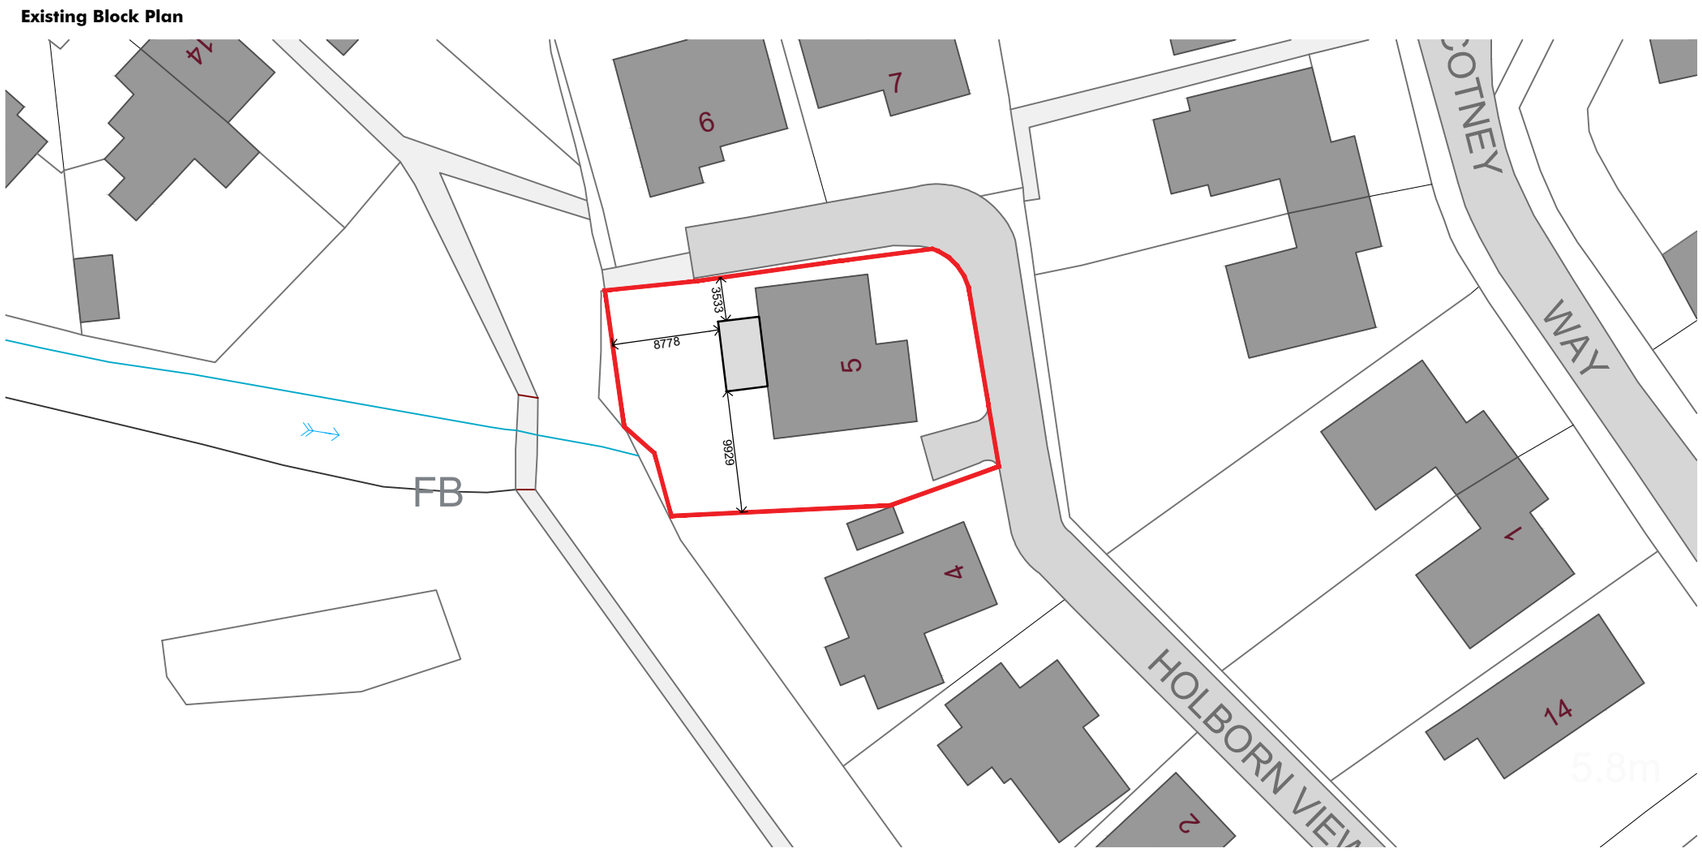

Proposed Block Plan

TMV Architects
The Repeater Station
London Road
Norman Cross
Peterborough PE7 3TB

info@tmvarchitects.co.uk
01733 794 795
tmvarchitects.co.uk

Note
Contractors must work only to figured dimensions which are to be checked on site, any discrepancies are to be reported to the architect before proceeding.

All rights described in chapter IV of the copyright, designs and patents act 1988 have been generally asserted.

Information contained within this drawing is the sole copyright of TMV Architects and should not be reproduced or imparted to a third party without written permission.

Scale Bar
0 20

Rev.	Date	Details

Planning

Drawing Name
Existing and Proposed Block Plan

Project Name	Project No.	Dwg No.
5 Holborn View, Sawtry, Huntingdon PE28 5GR	1190	002
	Rev. -	**Scale** 1:500 @ A3
	Drawn TJM	**Date** 18.02.2025