

2765

PROPOSED FRONT ELEVATION

new brickwork to match existing

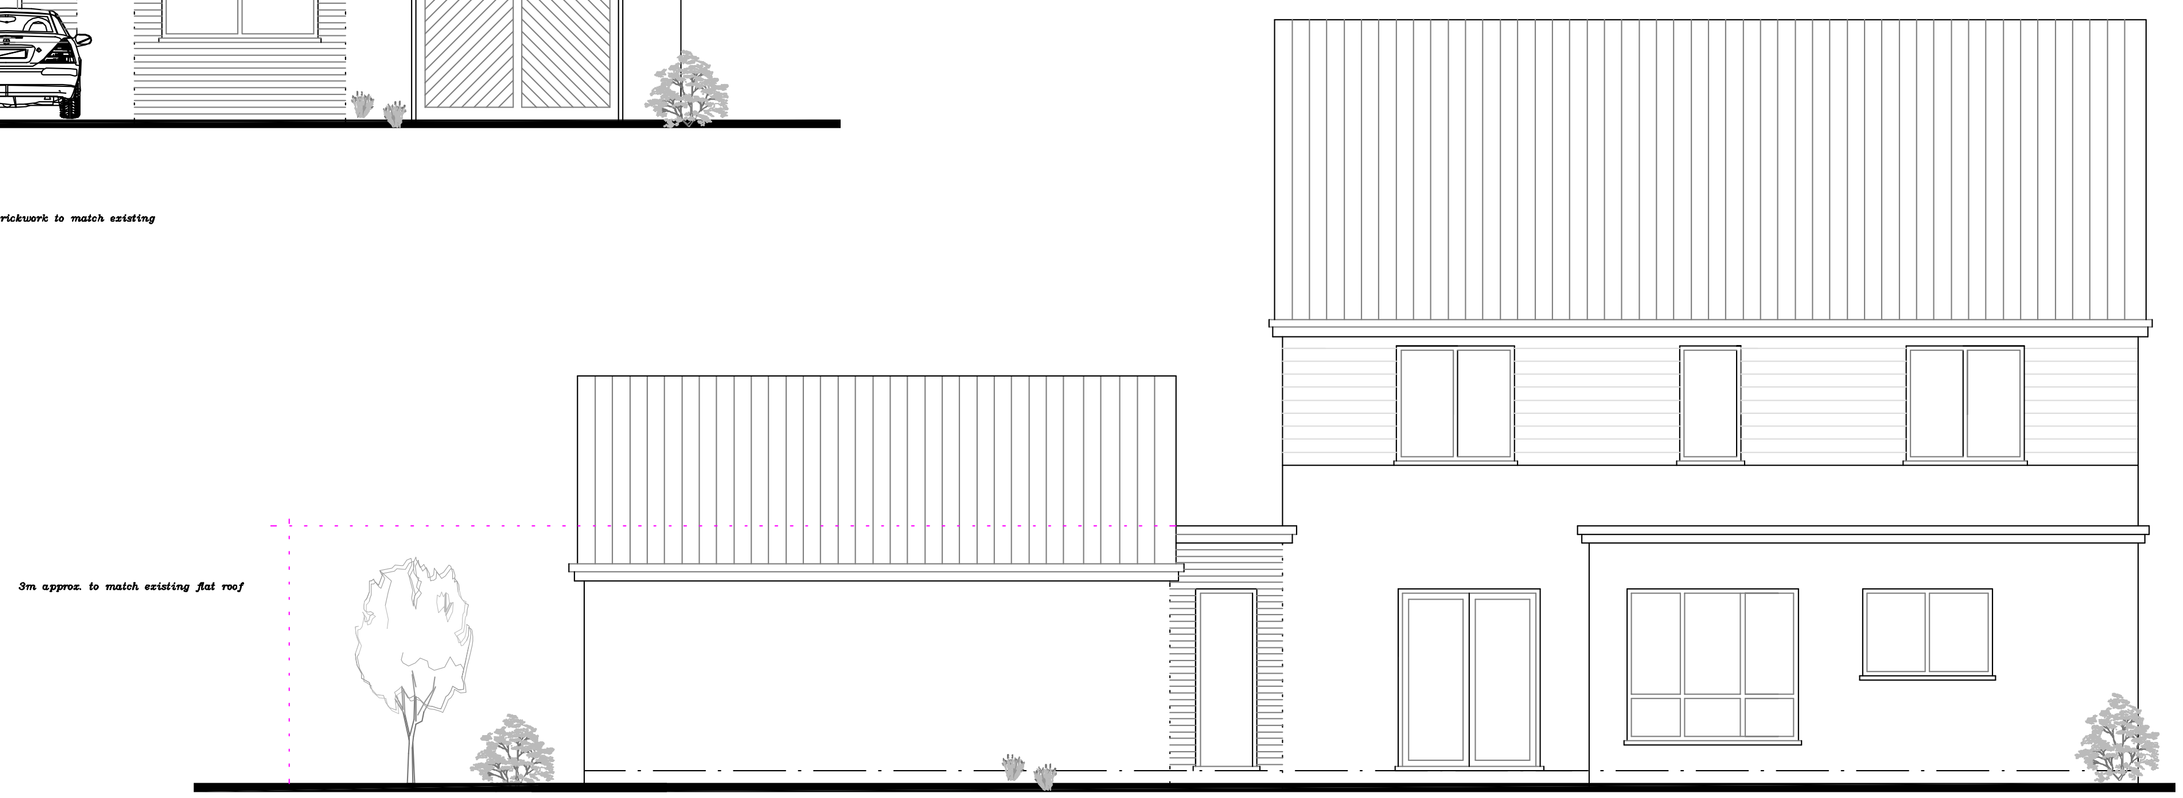

PROPOSED REAR ELEVATION

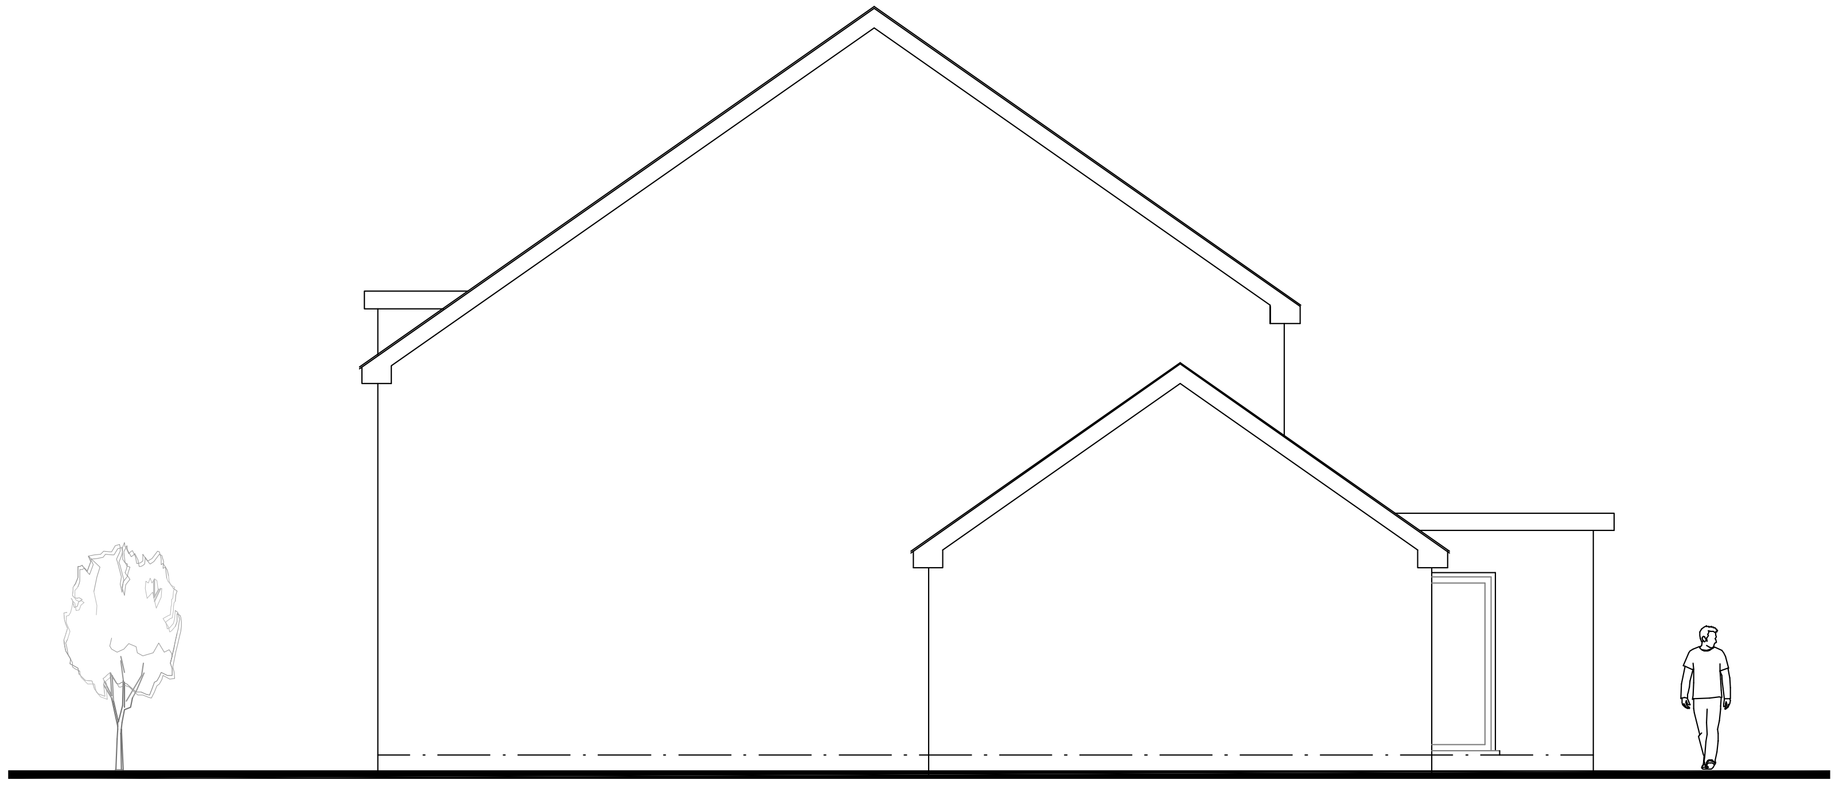

PROPOSED SIDE ELEVATION (to remain as extisting)

C

Drawn by:
G P Melanie
Architectural Design

35 Beauchamp Close, Eaton Socon, Cambs PE198BU
email: ginomel@hotmail.com
web site: www.gpmelanie.co.uk
Phone: 01480 210993

NOTES

This drawing is to be read in conjunction with the construction notes provided. All dimensions to be checked on site by builder and not scaled from this drawing. This is an architectural drawing for submission to the Local Planning Department only.

REVISIONS

Client:	Mr Smith
Location:	11 Eaton Close Eaton Socon St Neots Cambs PE19 7DE
Project:	Proposed side Extension & Garage Conversion
Title:	Proposal drawing.
Scale:	1:50,1:200 at A1
Date:	Feb 2025
Drg.No.	PA/AJD/03