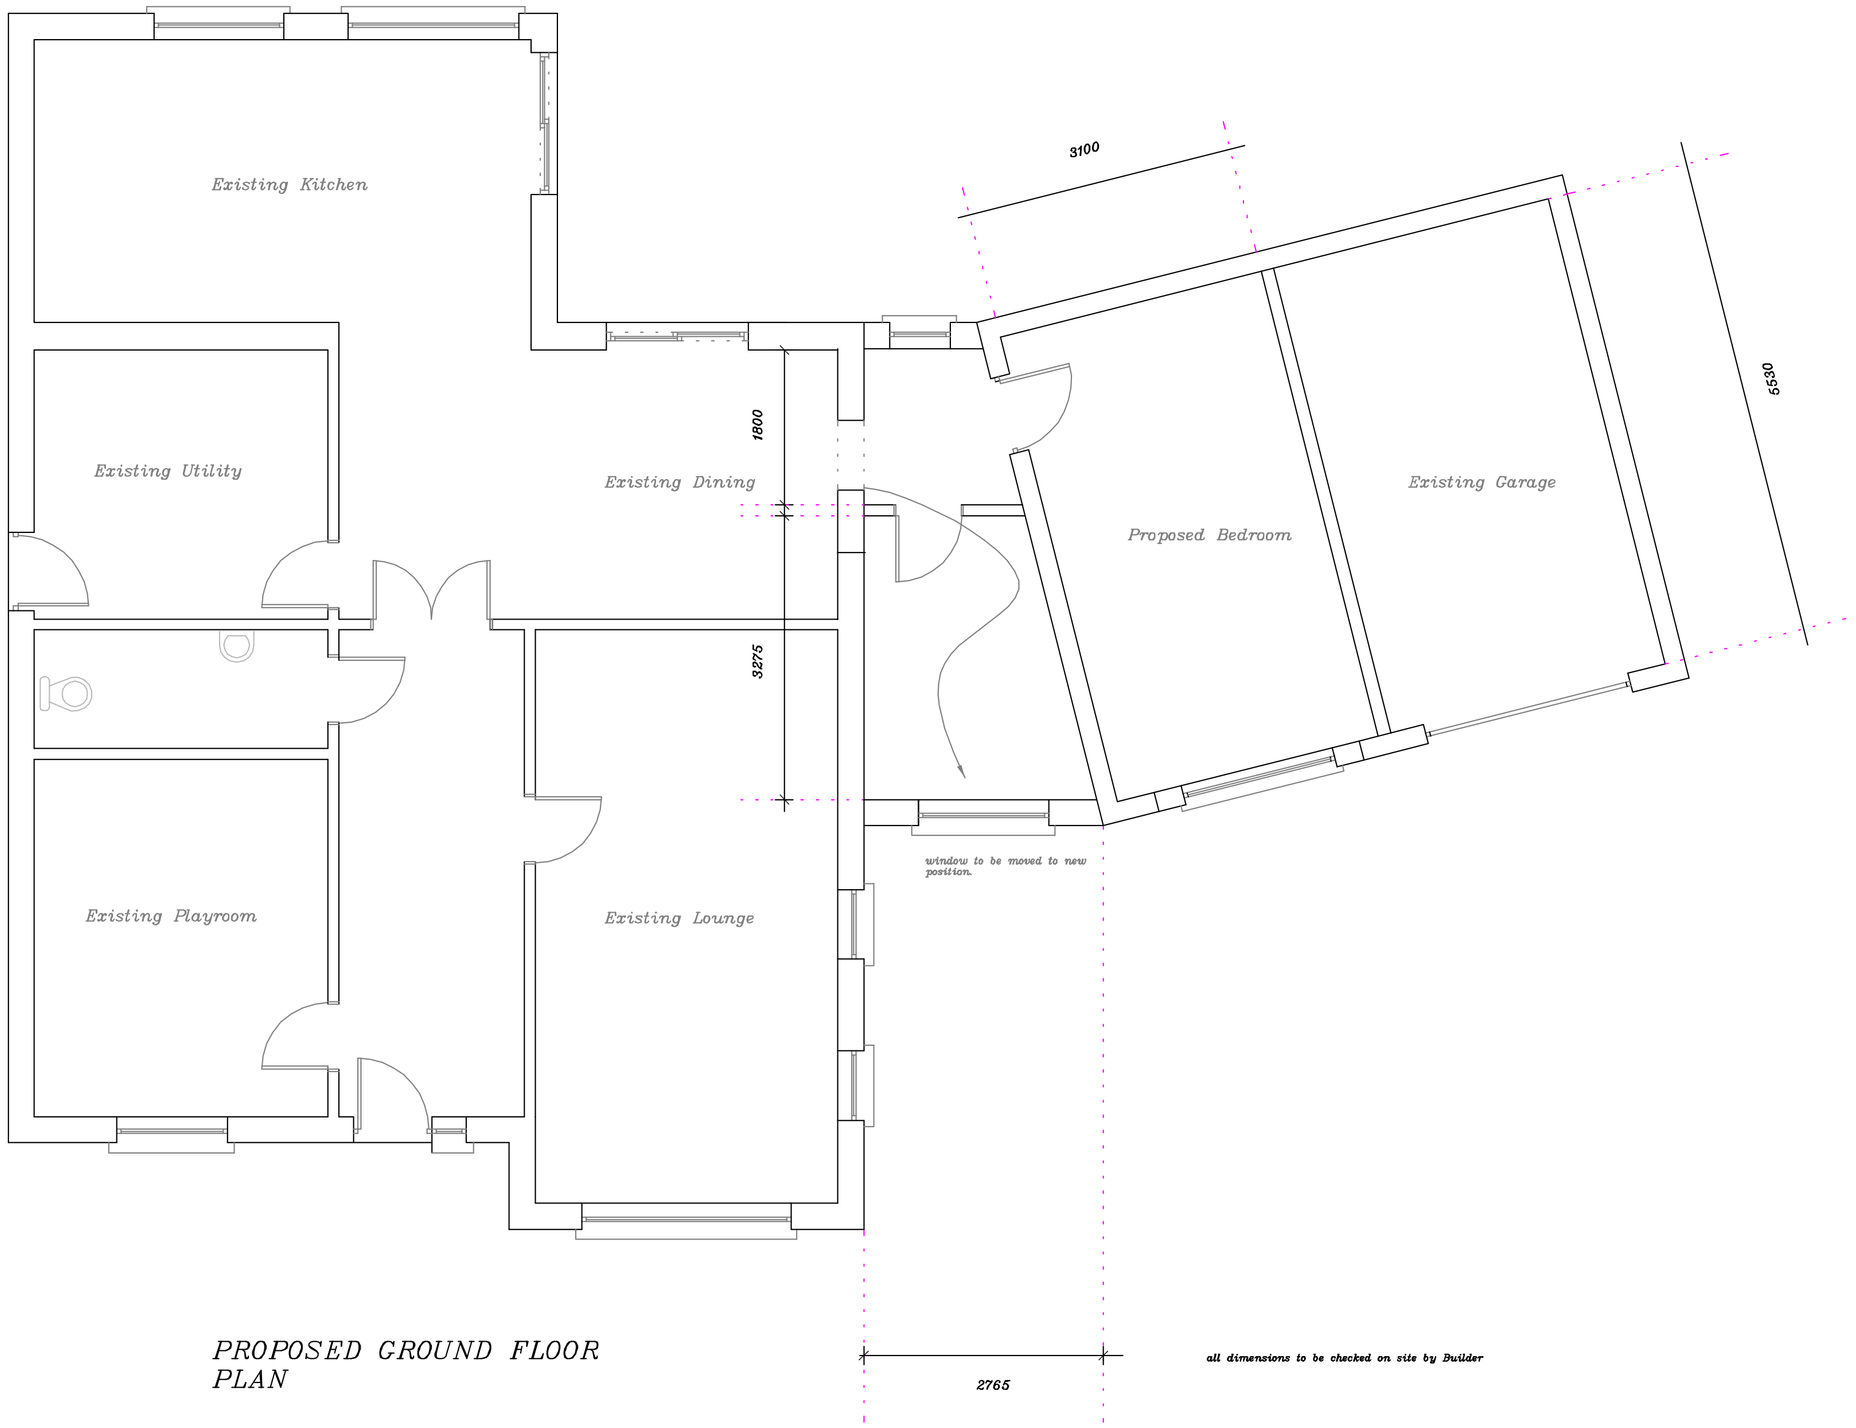

PROPOSED GROUND FLOOR PLAN

all dimensions to be checked on site by Builder

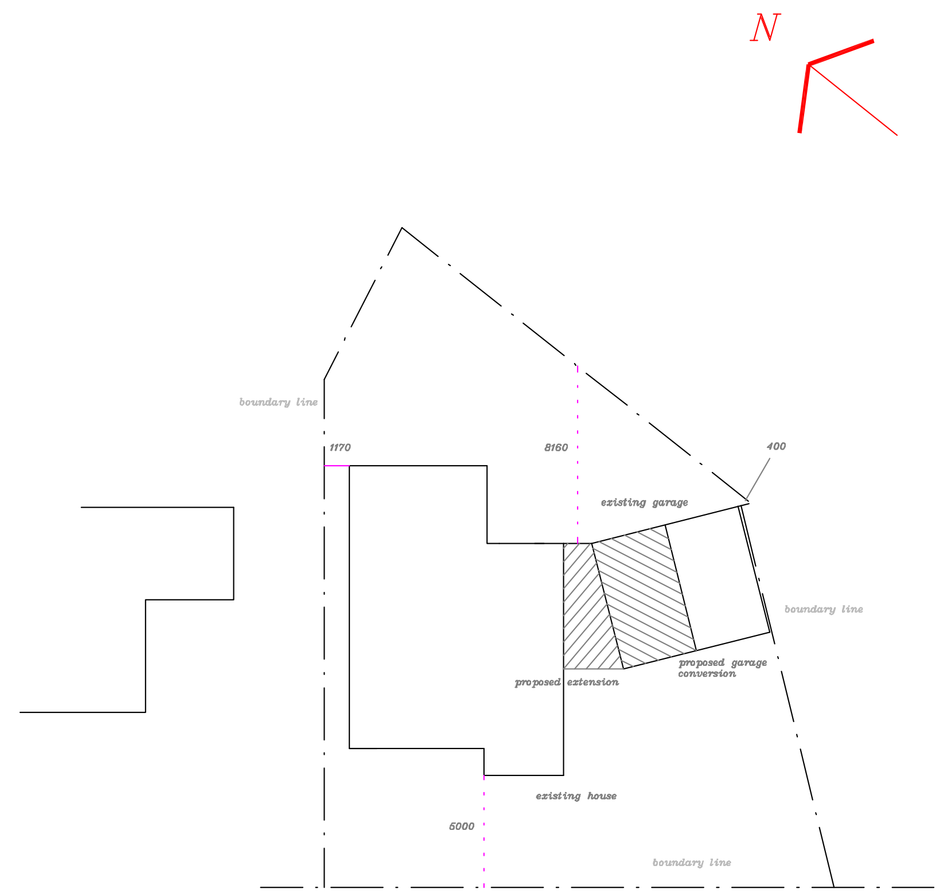

PROPOSED BLOCK PLAN 1:200

0m 5m 10m

C

NOTES

This drawing is to be read in conjunction with the construction notes provided. All dimensions to be checked on site by builder and not scaled from this drawing. This is an architectural drawing for submission to the Local Planning Department only.

REVISIONS

Drawn by:
G P Melanie
Architectural Design

35 Beauchamp Close, Eaton Socon, Cambs PE198BU
email: ginomel@hotmail.com
web site: www.gpmelanie.co.uk
Phone: 01480 210993

Client: Mr Smith

Location:
11 Eaton Close
Eaton Socon
St Neots
Cambs
PE19 7DE

Project: Proposed side Extension & Garage Conversion

Title: Proposal drawing.

Scale: 1:50,1:200 at A1

Date: Feb 2025

Drg.No. PA/AJD/04