PLOT 1 BRIGHTON BIKE SHEDS, SLOT IN BIKE SHED (5 BIKES), SCOTTISH LARCH, 2m x 2.2m x 1.35m



PLOT 2 AND 3: BRIGHTON BIKE SHEDS, CLASSIC BIKE SHED (3 BIKES), SCOTTISH LARCH, 2m x 1m x 1.35m



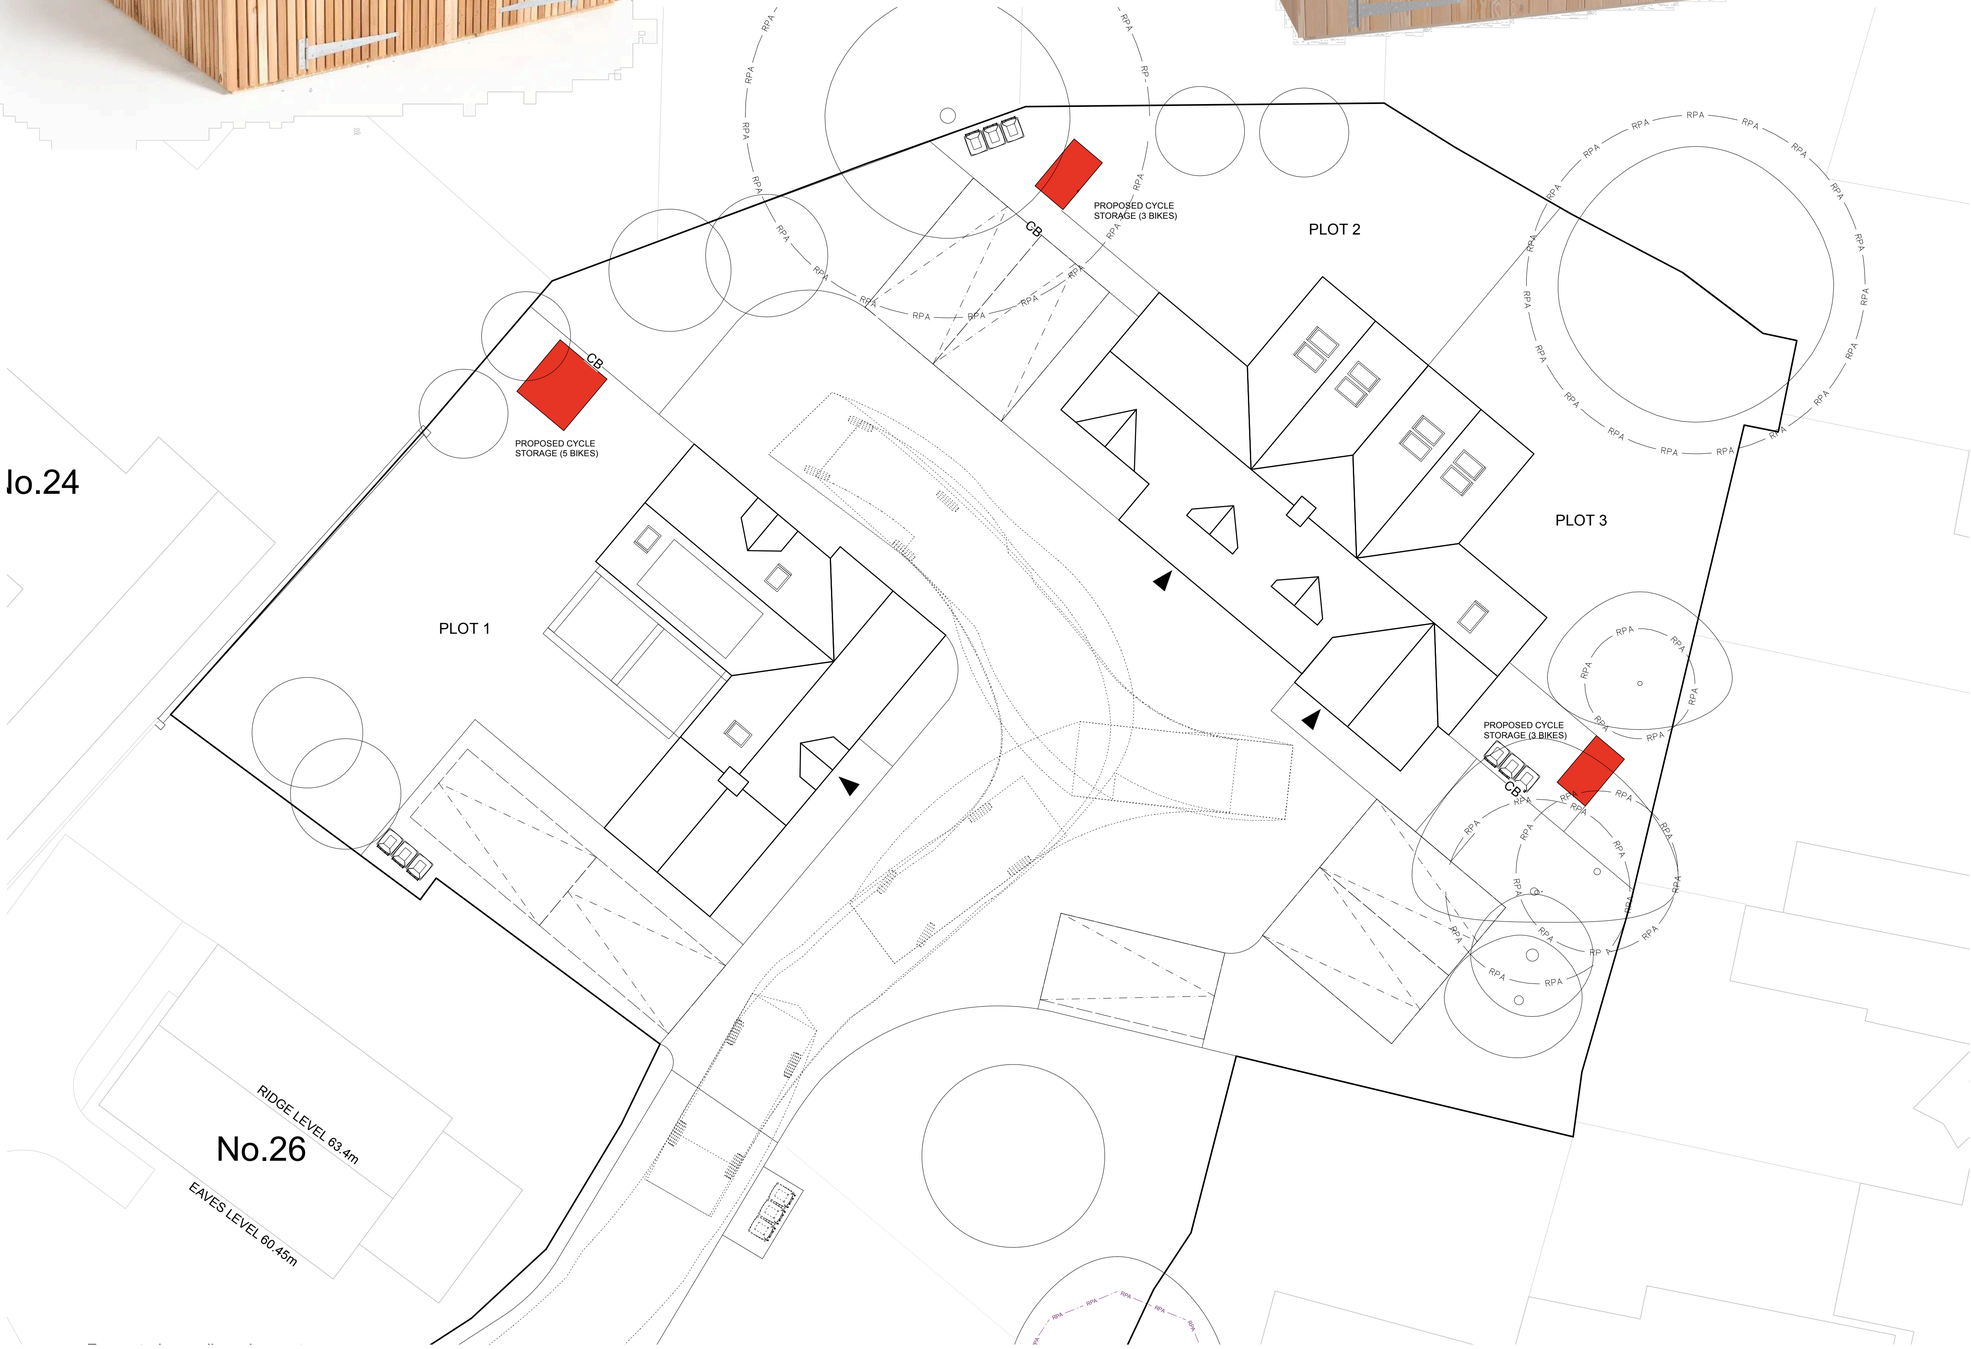

R F D
RACHEL FURZE DESIGN
rachel@rachelfurzedevelopment.co.uk

Project
Residential development
Rear of No. 26 West Perry

Date
April 2025

Status
Planning Condition Discharge

B	27-07-2026	Plot 1 bike store updated
A	26-05-26	Approval
-	09-10-25	Preliminary

Scale
1:100 @ A1

Description
Cycle Storage

Project
2501-P90-D01

Drawing

Revision
B