

AMENDMENTS:
A 20/03/25 WINDOW & DOOR OPENING ARRANGEMENTS ADDED, METER BOX SHOWN, FURTHER NOTES ADDED
B 28/05/25 FURTHER MATERIALS NOTES ADDED

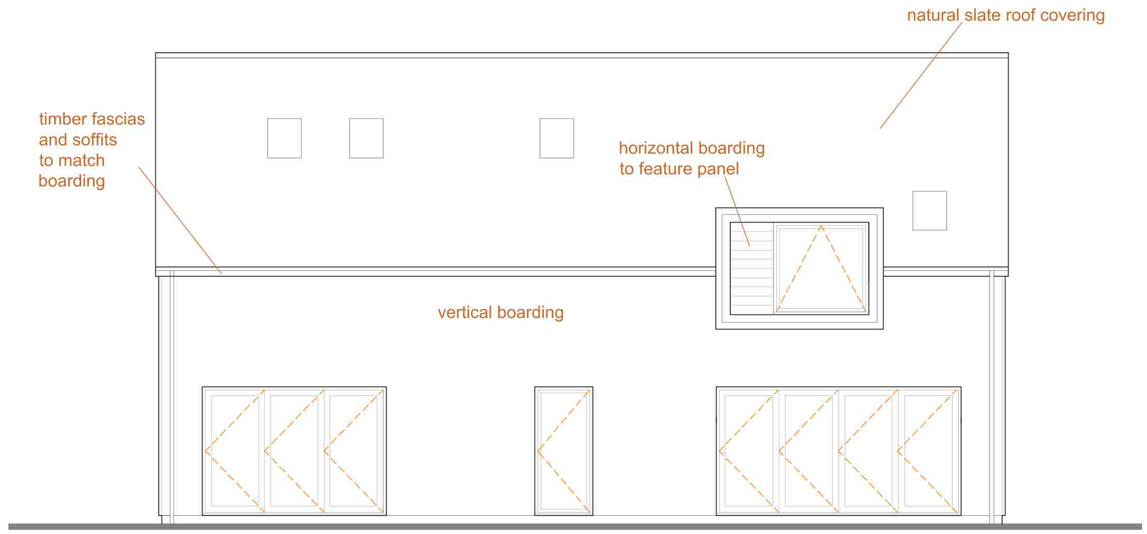

NORTH ELEVATION

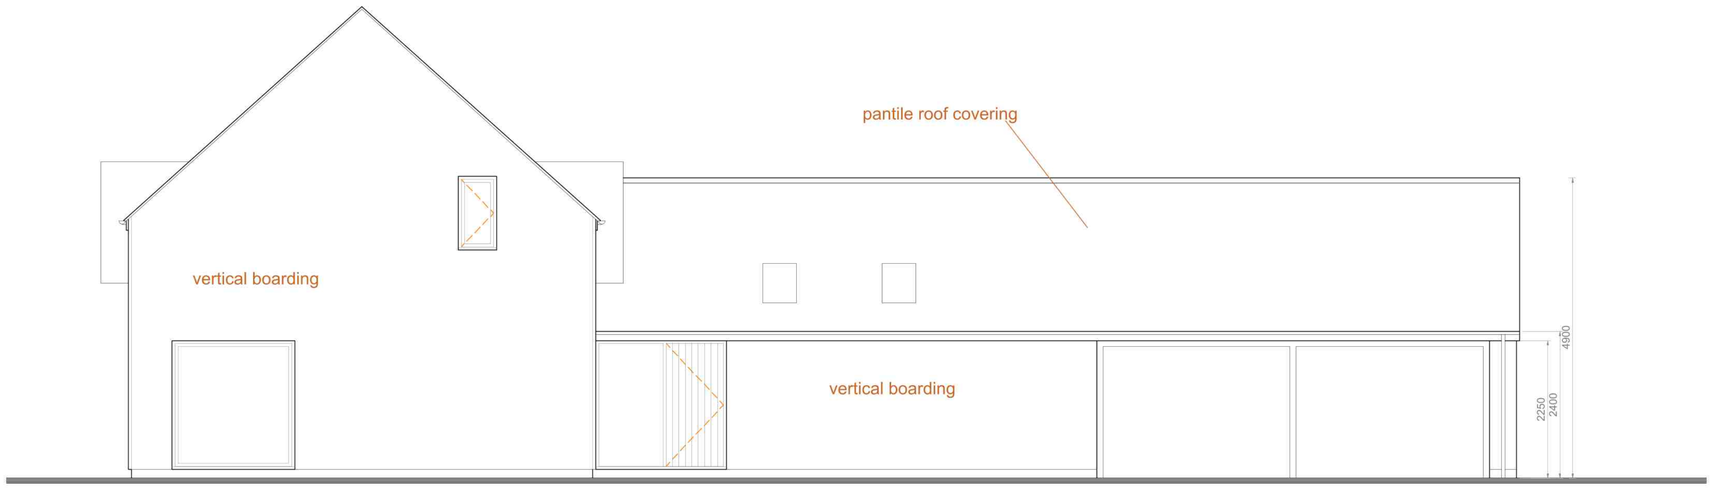

WEST ELEVATION

Chartered Institute of Architectural Technologists
Registered Practice

PROJECT: L/A Manor Farm, Great Raveley
DRAWING TITLE: Plot 4 Elevations (sheet 2 of 2)
DRG. No. AC/2024-10/WD28B
SCALE: 1:50
PAPER SIZE: A1
DATE: 10/24

0 10 20 30 40 50 60 70 80 90 100mm

JRT ARCHITECTURAL DESIGN LIMITED
25 Shorham Rise, Two Mile Ash, Milton Keynes, MK8 8BS T: 01908 261565 M: 07990 761527 E: info@jrtdesignltd.co.uk