
EXISTING AND PROPOSED ELEVATION

Partial South East Elevation of Riverside Mill with A19 Façade

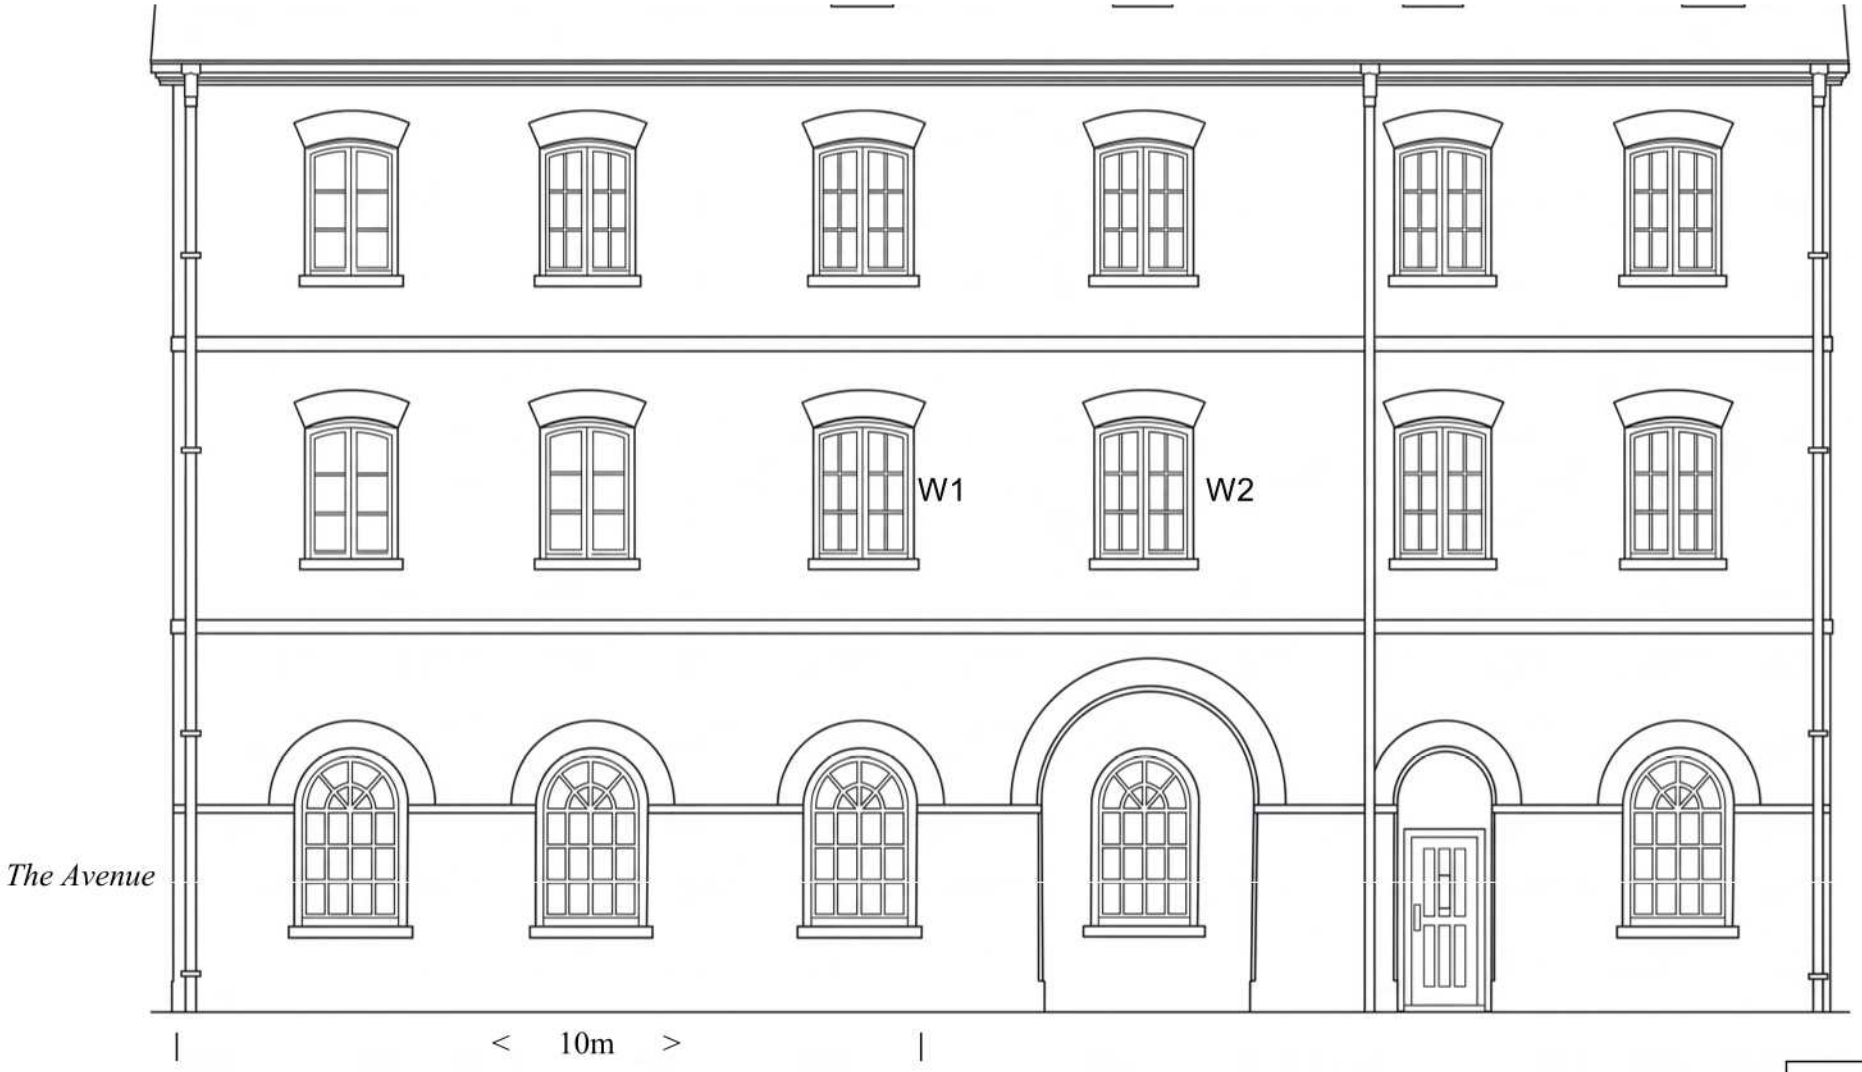

Existing and proposed elevations are the same. There will be no new openings or any alterations to the brickwork.
New replacement timber windows W1 and W2 are identical in design to existing windows

Scale 1:100 at A4