PROPOSED EXTENSION & ALTERATIONS TO DWELLING
OAKWOODS, SAWPIT LANE, HAMERTON, PE28 5QS

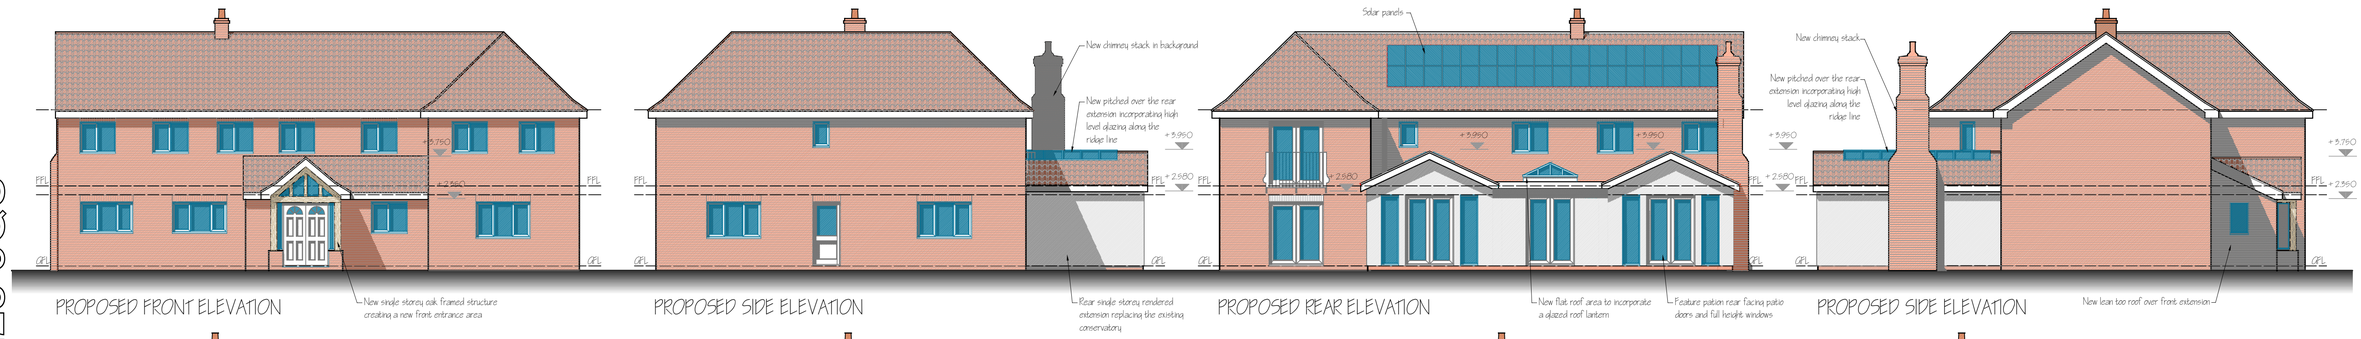

PROPOSED FRONT ELEVATION | PROPOSED SIDE ELEVATION | PROPOSED REAR ELEVATION | PROPOSED SIDE ELEVATION

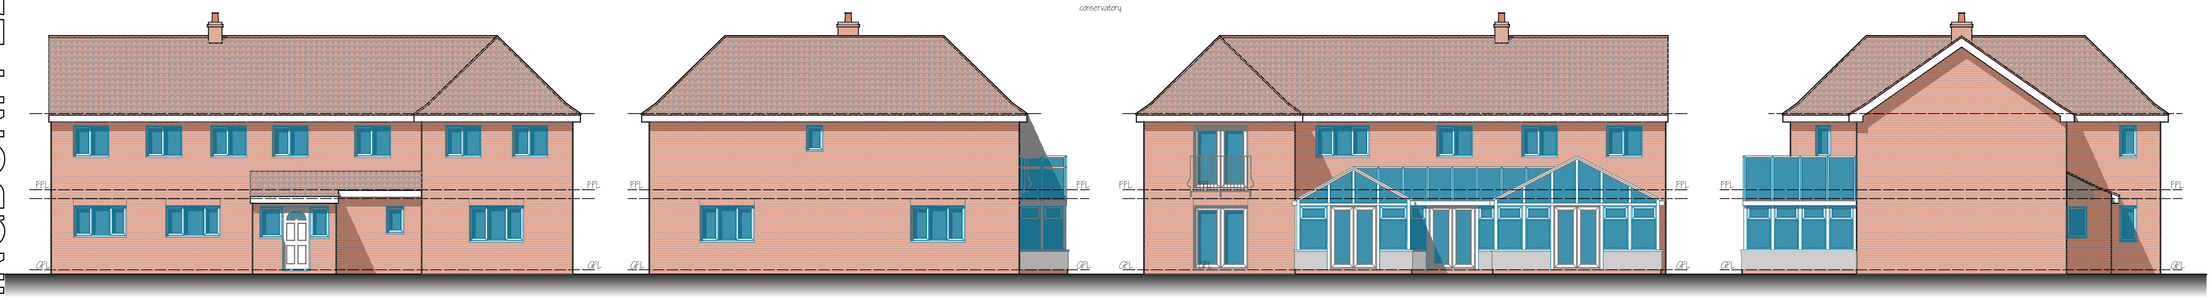

EXISTING FRONT ELEVATION | EXISTING SIDE ELEVATION | EXISTING REAR ELEVATION | EXISTING SIDE ELEVATION

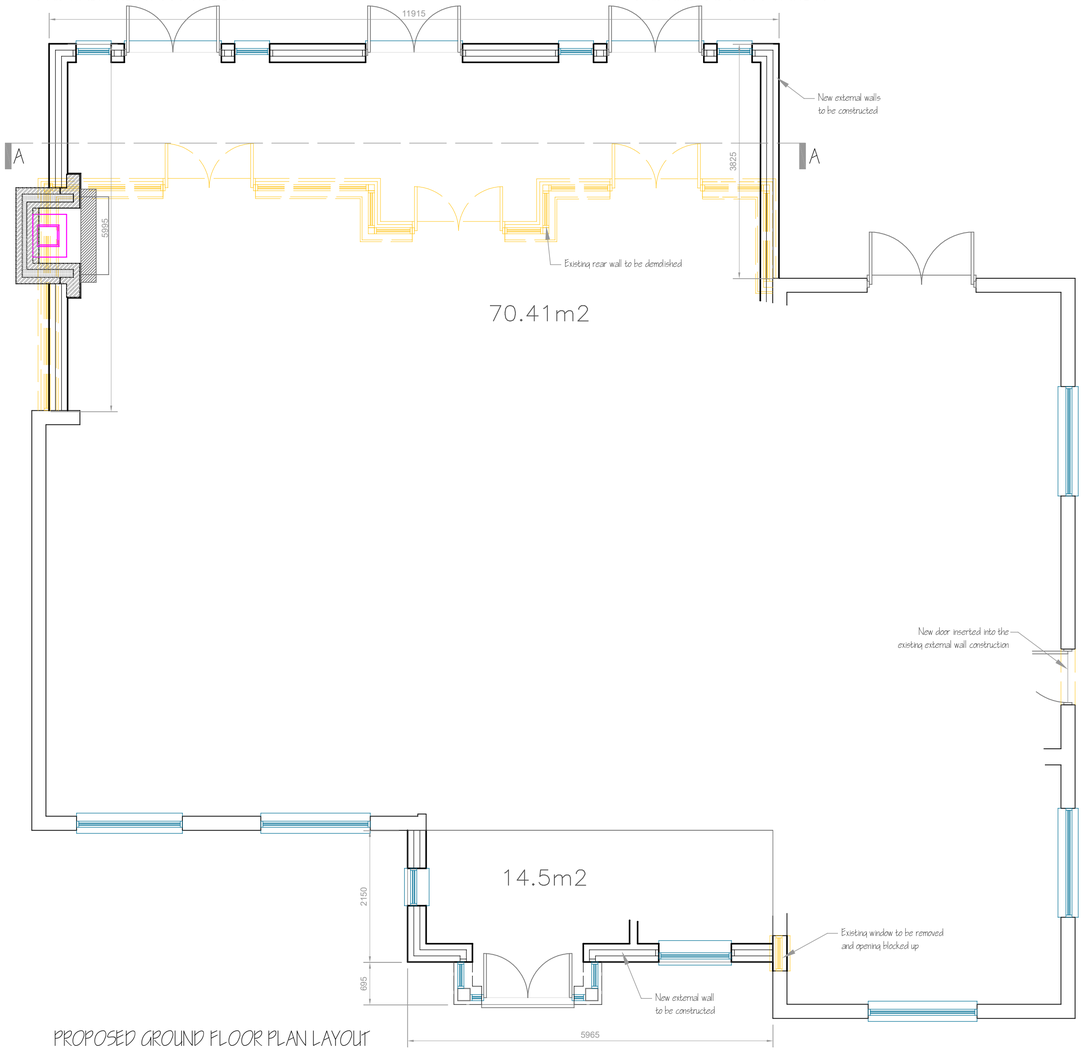

PROPOSED GROUND FLOOR PLAN LAYOUT

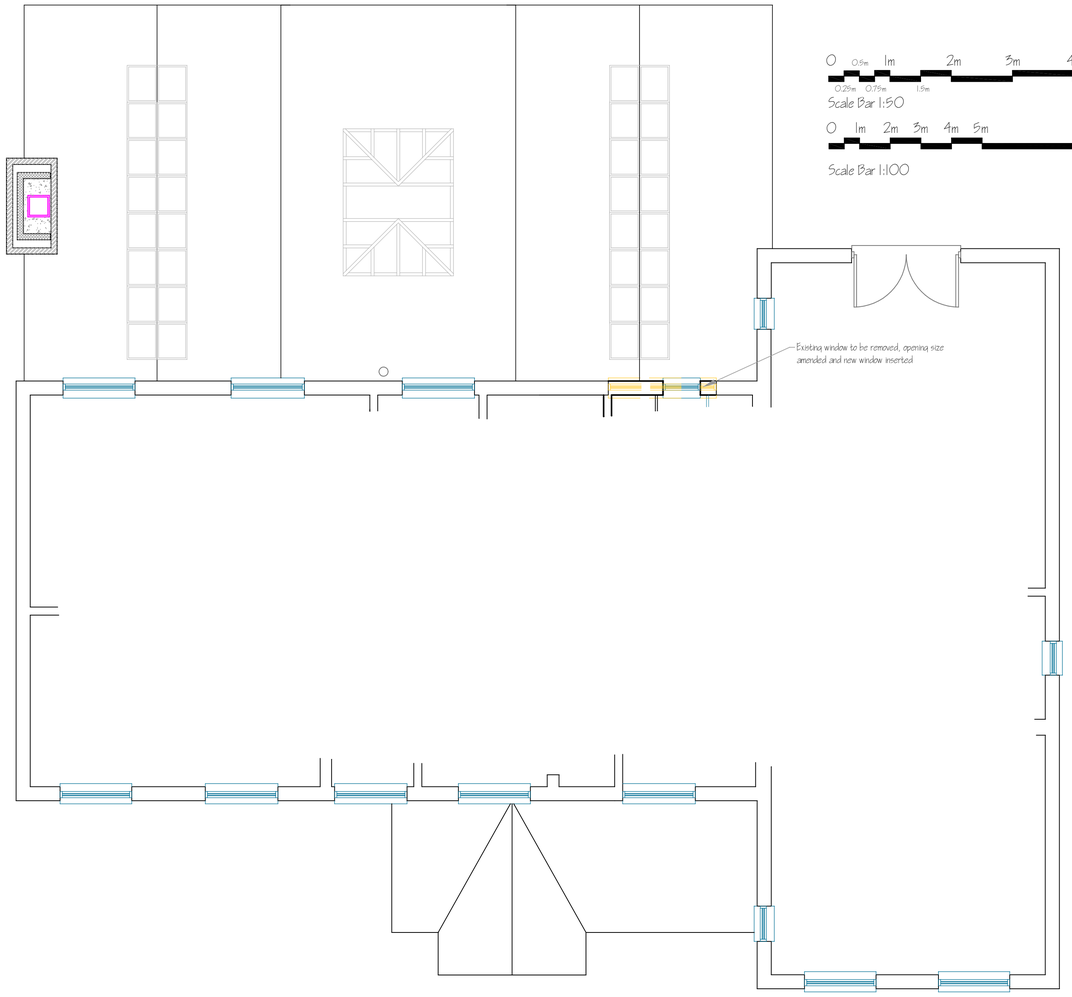

PROPOSED FIRST FLOOR PLAN LAYOUT

Scale Bar 1:50

Scale Bar 1:100



distinct DESIGNS UK Ltd

CLIENT
CLIENT OF DISTINCT DESIGNS UK LTD.

PROJECT
PROPOSED EXTENSION & ALTERATIONS

TITLE
EXISTING & PROPOSED ELEVATIONS, PROPOSED LAYOUTS

Construction should ONLY proceed from drawings issued under CONSTRUCTION STATUS unless prior written consent is given. Should any site personnel, or those employed to carry out works on their behalf, chose alternative materials, components, specifications, or forms of construction to those specified on drawings without building control authorisation & full warnings, amendments and approval we distinct designs UK Ltd may not be responsible for any warranty offered on works.

REV	DATE	DESCRIPTION
A	14.02.23	EXTERNAL CORNER HEIGHT AMENDED TO CLIENT INSTRUCTION.

DO NOT SCALE this drawing. Use figured dimensions ONLY. This drawing is the property of DISTINCT DESIGNS UK Ltd and is protected by copyright. Any unauthorised reproduction, use or amendment of this drawing and other information shall be reported to the Architect. All dimensions to be checked on site before commencement of any work or fabrication. Any discrepancies between this drawing and other information shall be reported to the Architect. Any variations to be agreed with the Architect before work proceeds. Any errors or omissions found in this drawing must be reported to the Architect before work proceeds. NO COPY OR ALTERATIONS to be made to any of ORIGINAL DIGITAL MEDIA.

SCALE	JOB NO	REV
As Shown @ A1	23/1066 (GA)5000	A

DRAWN	CHKD	DATE	STATUS	APPROVED
MAJ	LHKD	14.02.23	PLANNING	