PROPOSED EXTENSION & ALTERATIONS TO DWELLING
OAKWOODS, SAWPIT LANE, HAMERTON, HUNTINGDON. PE28 5QS

EXISTING GROUND FLOOR PLAN LAYOUT

Scale Bar 1:50

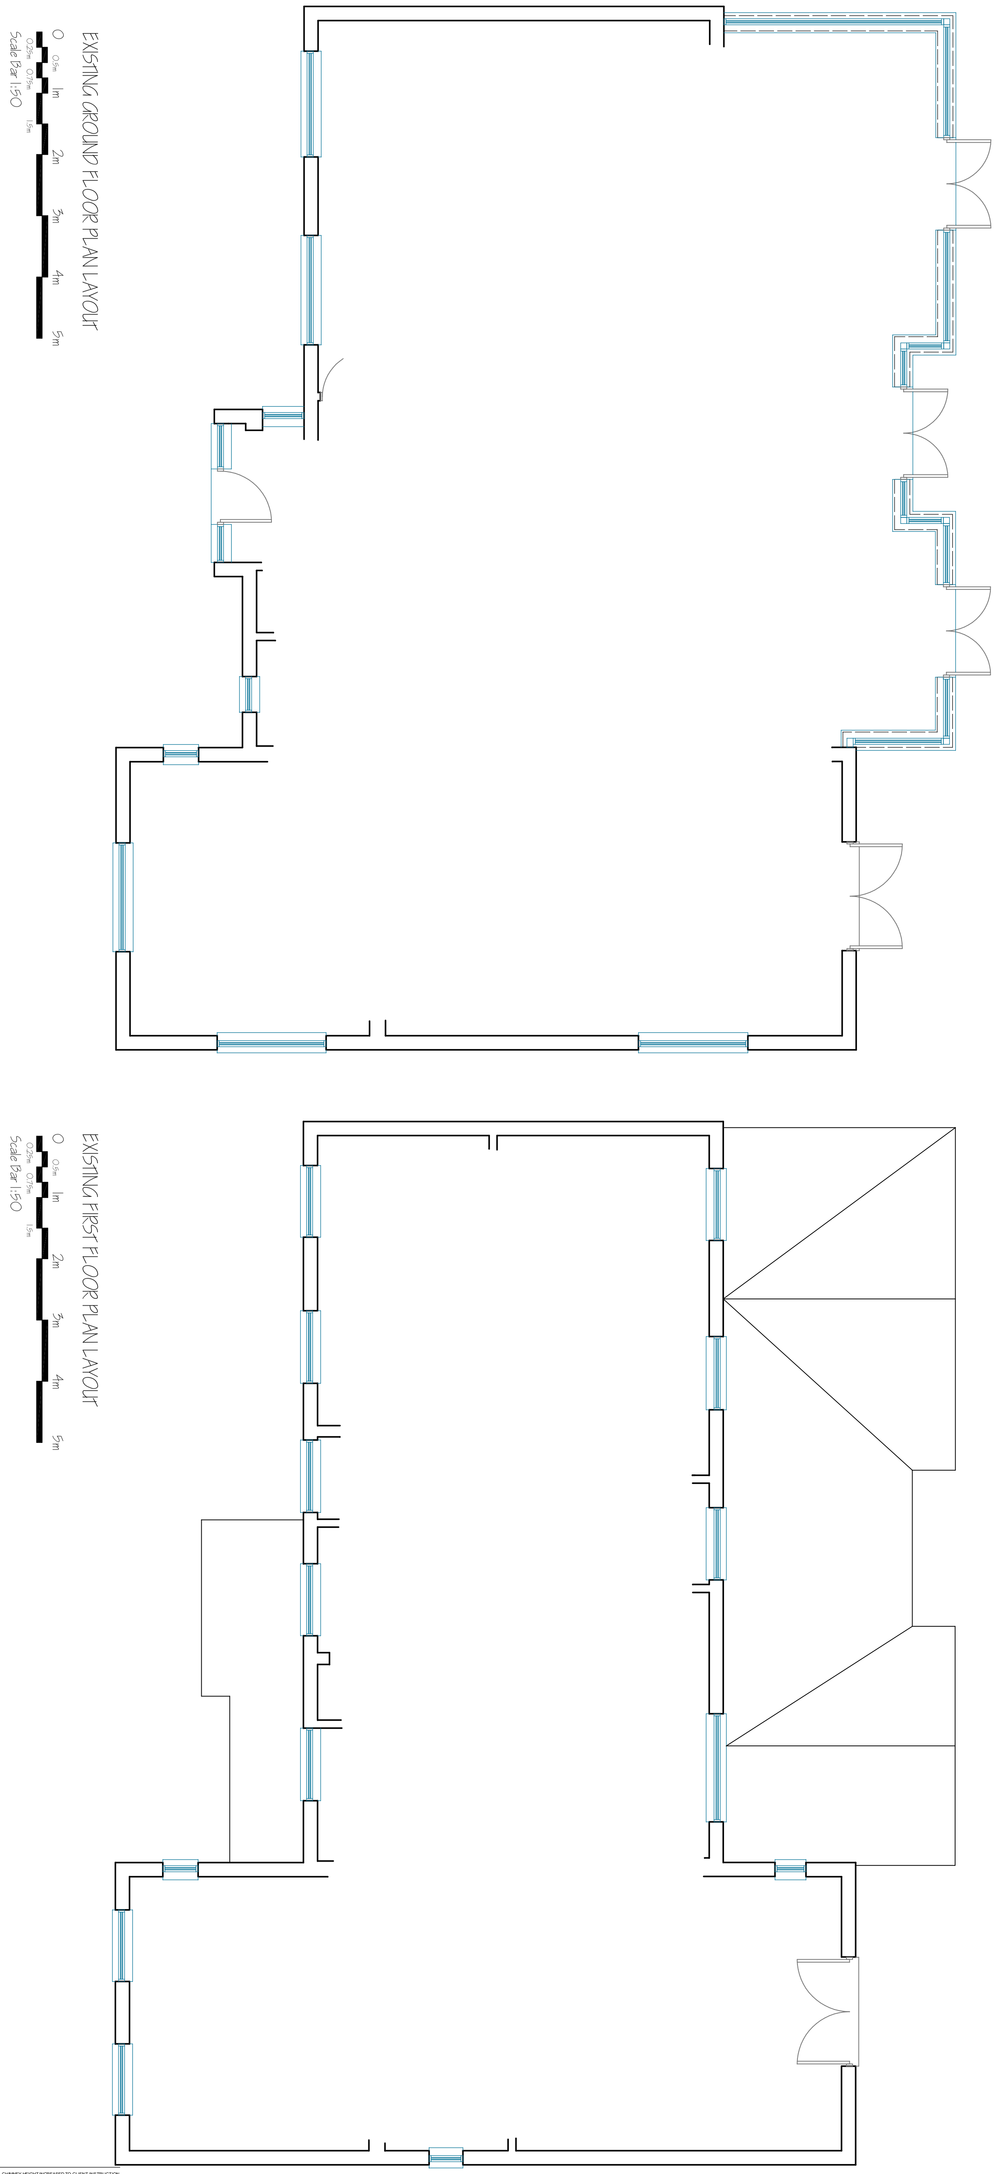

EXISTING FIRST FLOOR PLAN LAYOUT

Scale Bar 1:50

PROPOSED SECTION A - A

Scale Bar 1:100

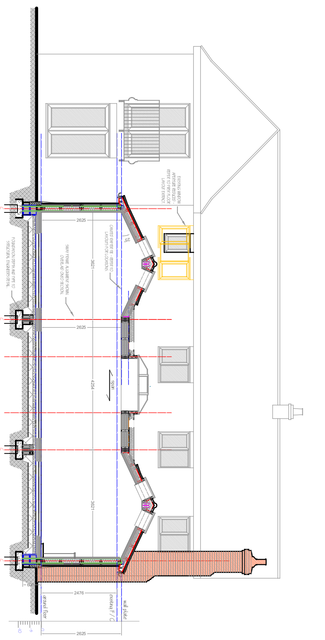

DETAILED SITE PLAN LAYOUT

Scale Bar 1:500



N

LOCATION PLAN LAYOUT

Scale Bar 1:1250



REV	DATE	DESCRIPTION
A	14.02.25	EXTERNAL CHIMNEY HEIGHT INCREASED TO CLIENT INSTRUCTION

DO NOT SCALE this drawing. Use figured dimensions ONLY.
This drawing is the copyright of distinct DESIGNS UK Ltd. Any discrepancies between this drawing and other information shall be reported to the Architect or Project Administrator.
MODIFICATIONS to be made solely on ORIGINAL DIGITAL MEDIA.

CLIENT: **CLIENT OF DISTINCT DESIGNS UK LTD.**

PROJECT: **PROPOSED EXTENSION & ALTERATIONS**

TITLE: **EXISTING FLOOR PLANS, SITE & LOCATION PLANS & TYPICAL SECTION DETAIL**

distinct DESIGNS UK Ltd

PROJECT No.	DRAWING No.	REVISION
23/1066	(GA)5001	A

DRAWN: MA | CHK'D: MA | SCALE: 1:1250,500,200,100,50@A1 1:2500,1000@A3 | ORIGIN: JAN2025

STATUS: **PLANNING**

Construction should ONLY proceed from drawings issued under CONSTRUCTION STATUS unless prior written consent is given. Should any site personnel, or those employed to carry out works on their behalf, chose alternative materials, components or specifications, or revise any figured setting out dimensions to those specified on distinct DESIGNS UK Ltd drawings, without reference and agreement with distinct DESIGNS UK Ltd, then they do so entirely at their own risk.