
Kings Wood Pond

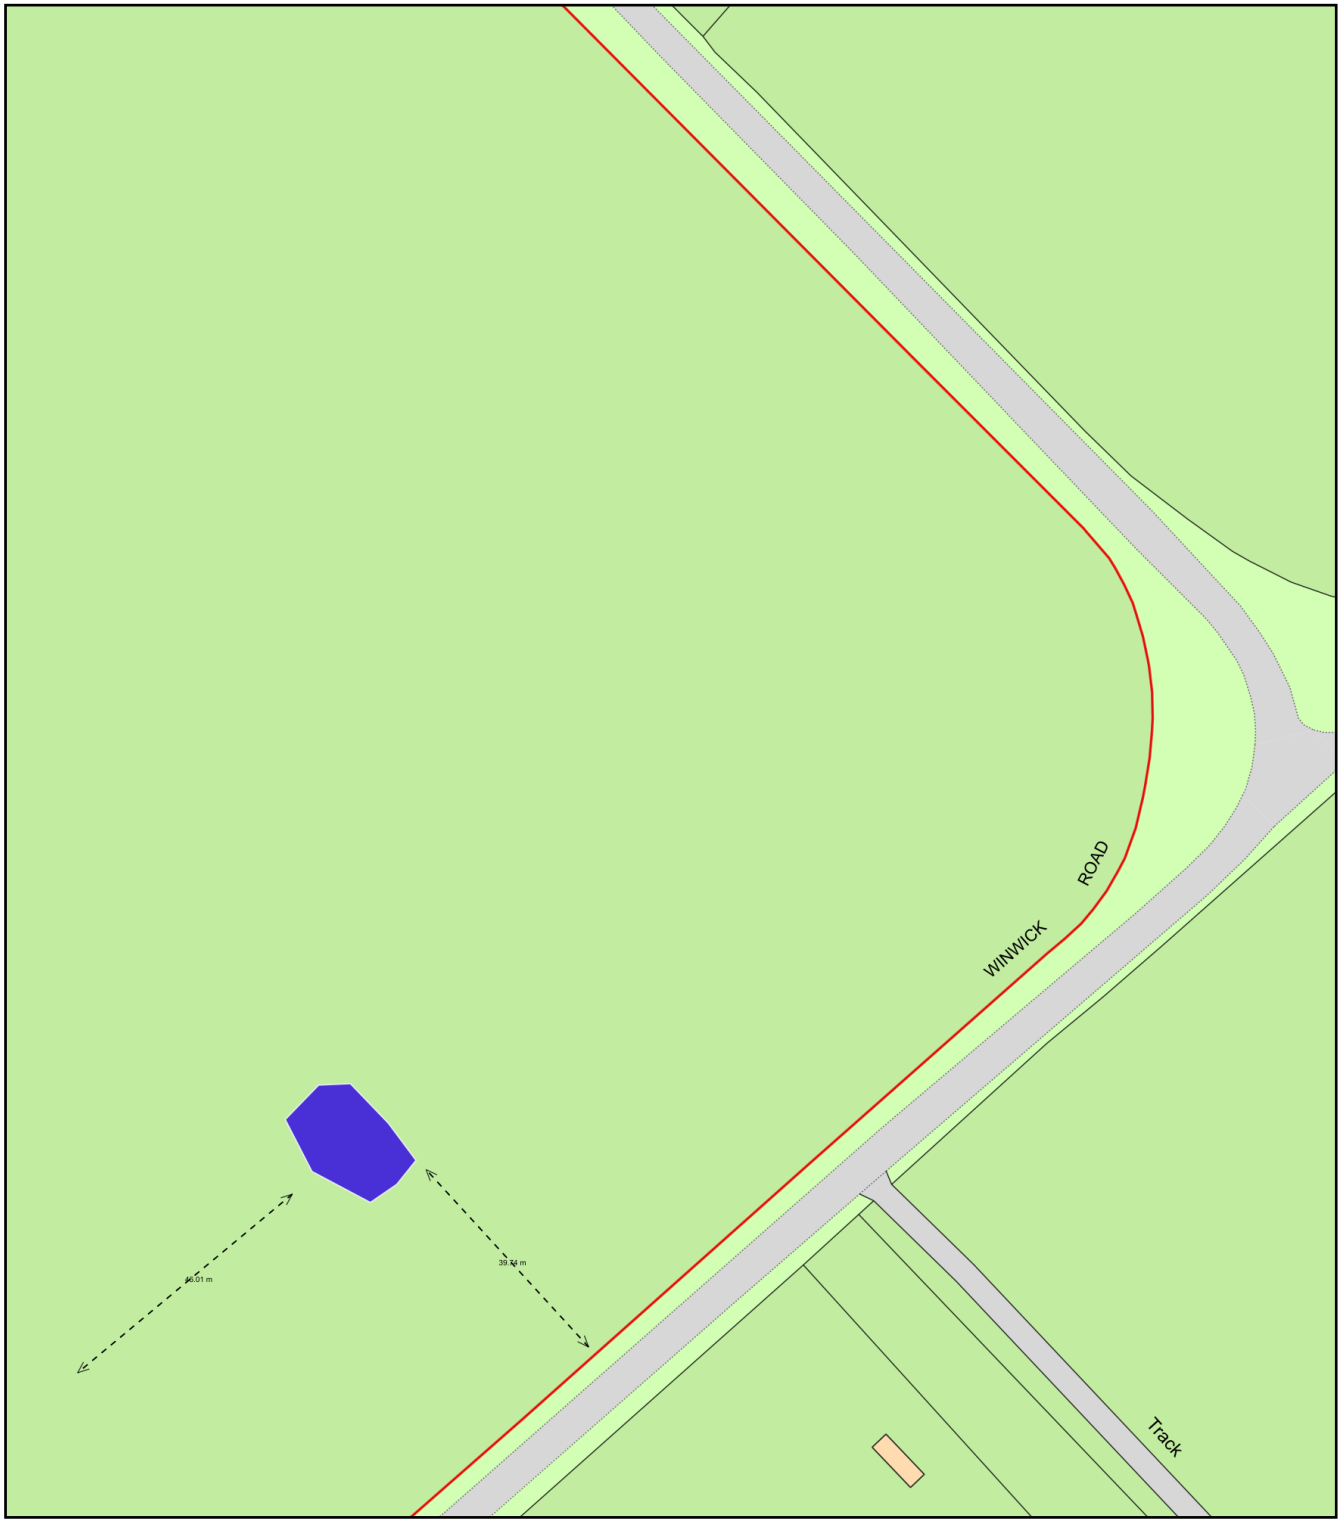

0 50
Metres

N

ReQuestaPlan

Plan Produced for: Alconbury Brook Flood Group

Date Produced: 19 Feb 2025

Plan Reference Number: TQRQM25050173731806

Scale: 1:1250 @ A4

© Crown copyright and database rights 2025 OS 100042766