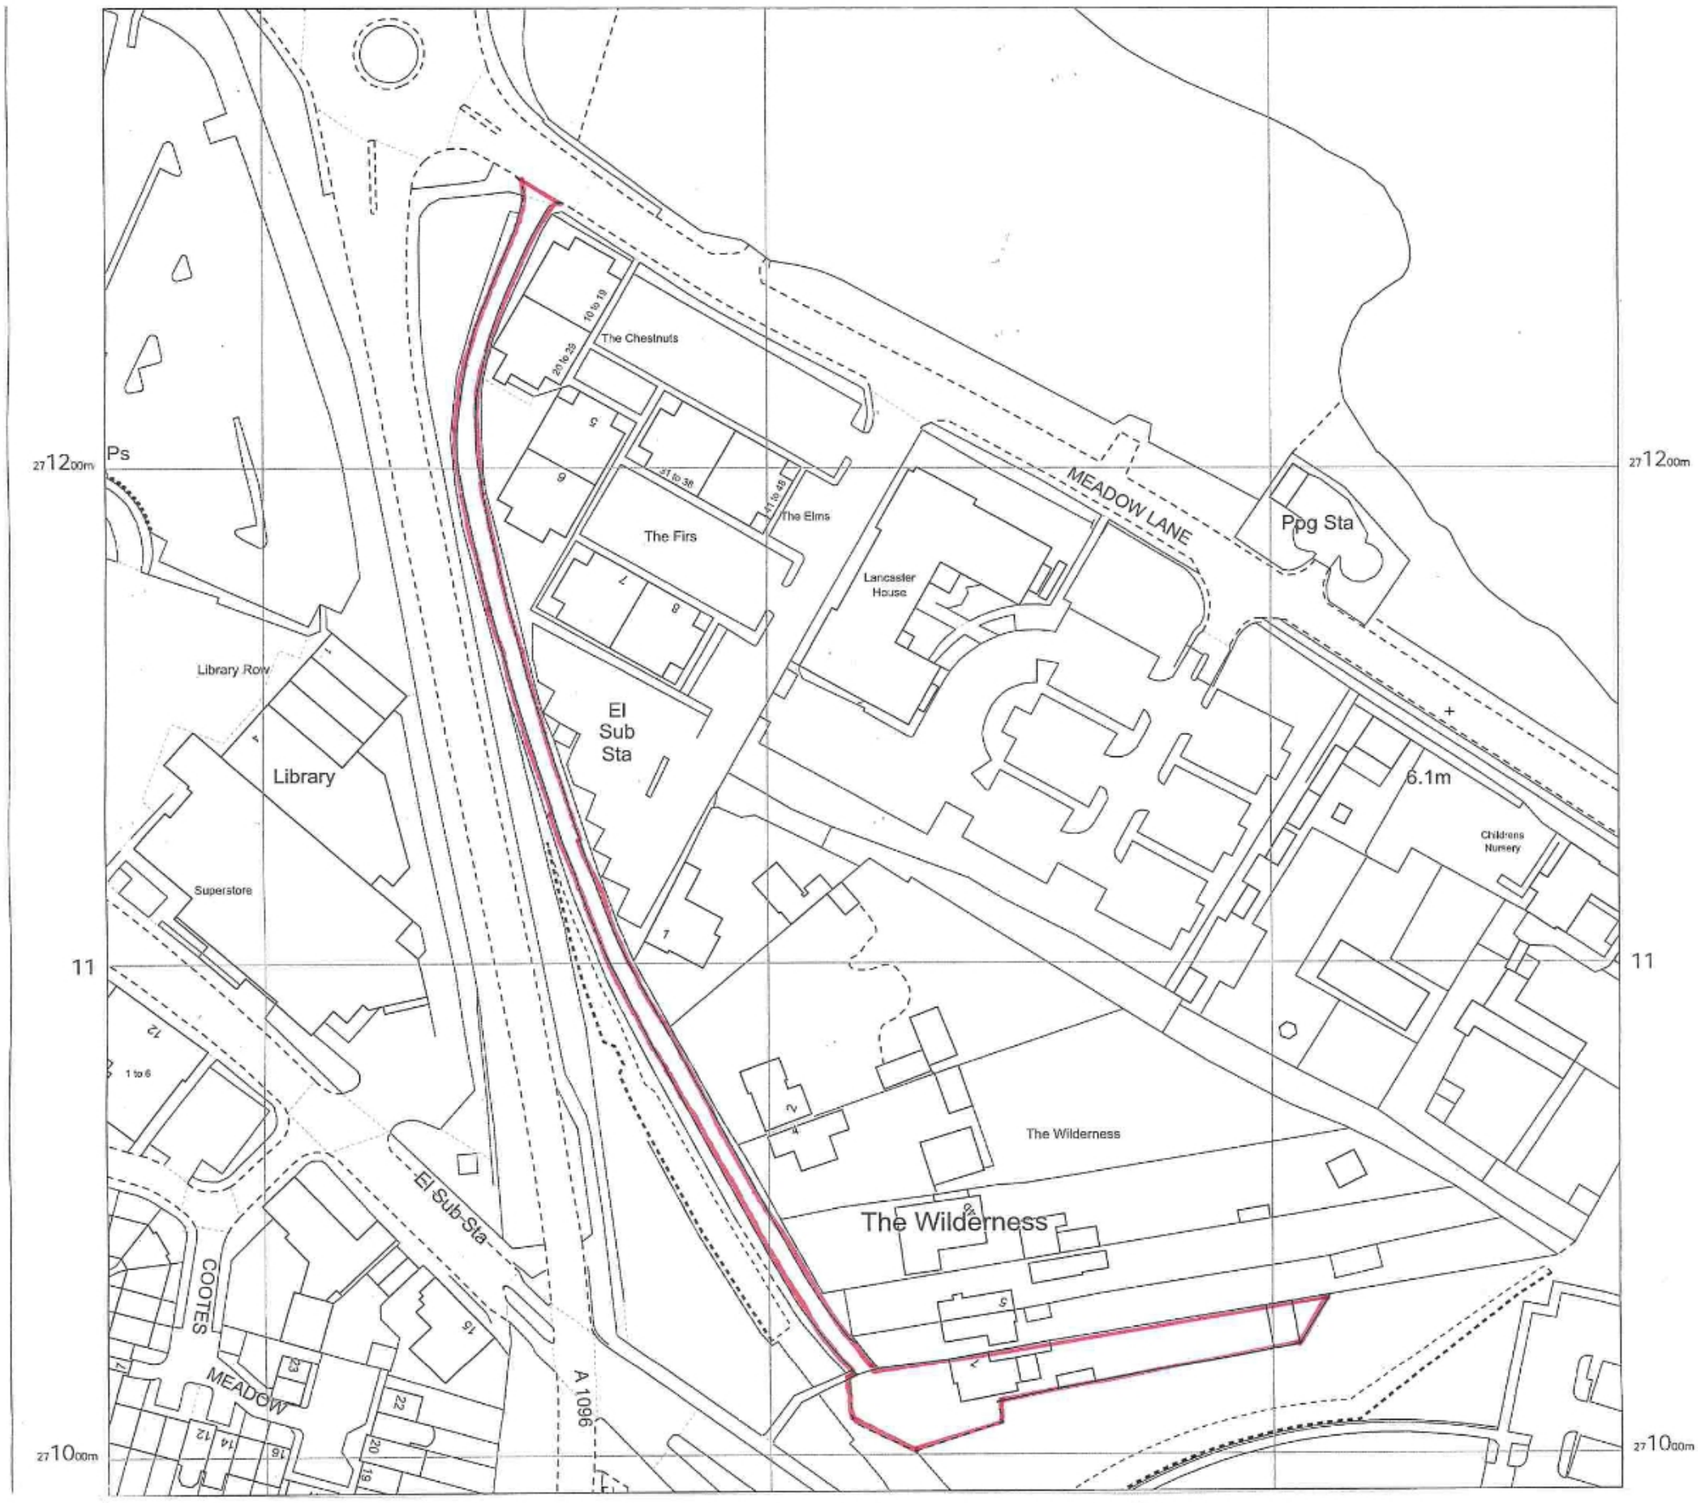

PROJECT:-
PROPOSED PORCH / LINK ROOF TO:-
N°7 THE WILDERNESS, ST. IVES, HUNTINGDON.

CLIENT:-
MR & MRS S. CLARK.

DRAWING:-
LOCATION PLAN

SCALE:-
1:1250.

DATE:-
APRIL 2025.

JOB N°
25:1343.

O.S. LICENCE NUMBER - AC0006141866.

N

RUSSELL PAYNE MCIAT
Chartered Architectural Technologist
READ HOUSE
87 HIGH STREET
WARBOYS, CAMBS, PE28 2TB
TEL: 01487 825266