
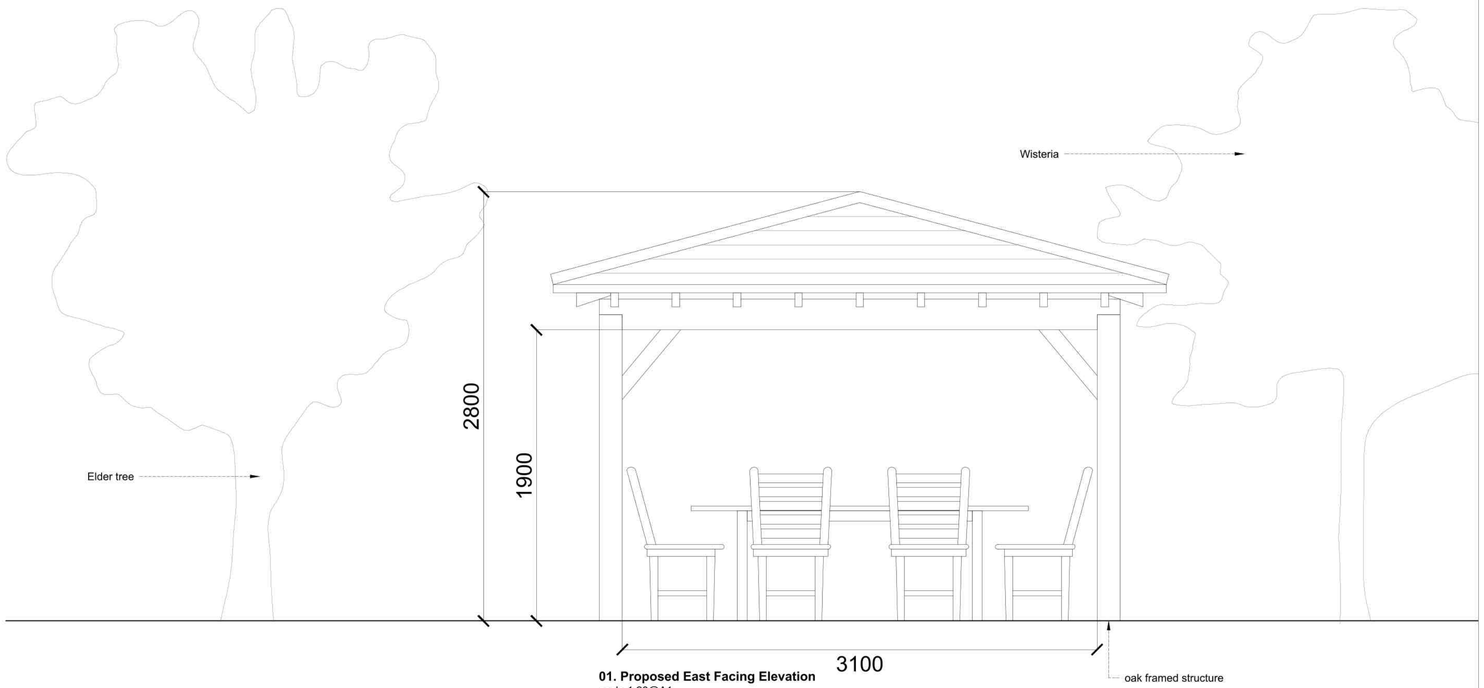



01. Proposed East Facing Elevation
scale 1:20@A1

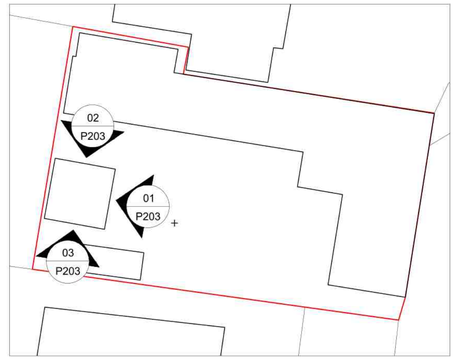


Site Plan
scale 1:200@A1

NOTE
1. Do not scale from this drawing (for planning purposes only).
2. All dimensions to be checked on site by the contractor and such dimensions to be his responsibility (work to figured dimensions only).
3. Report all drawing errors, omissions and discrepancies to the architect.
4. This document may be issued in an uncontrolled CAD format to enable others to use it as background information to make alterations and/or additions. In that instance the file will be accompanied by a PDF version.
5. Heights of adjacent buildings established through survey, heights of distant buildings based on Zmap survey to an accuracy of +/- 500mm.
6. This drawing is copyright of KLN Architecture and should only be reproduced with permission.

NOTES

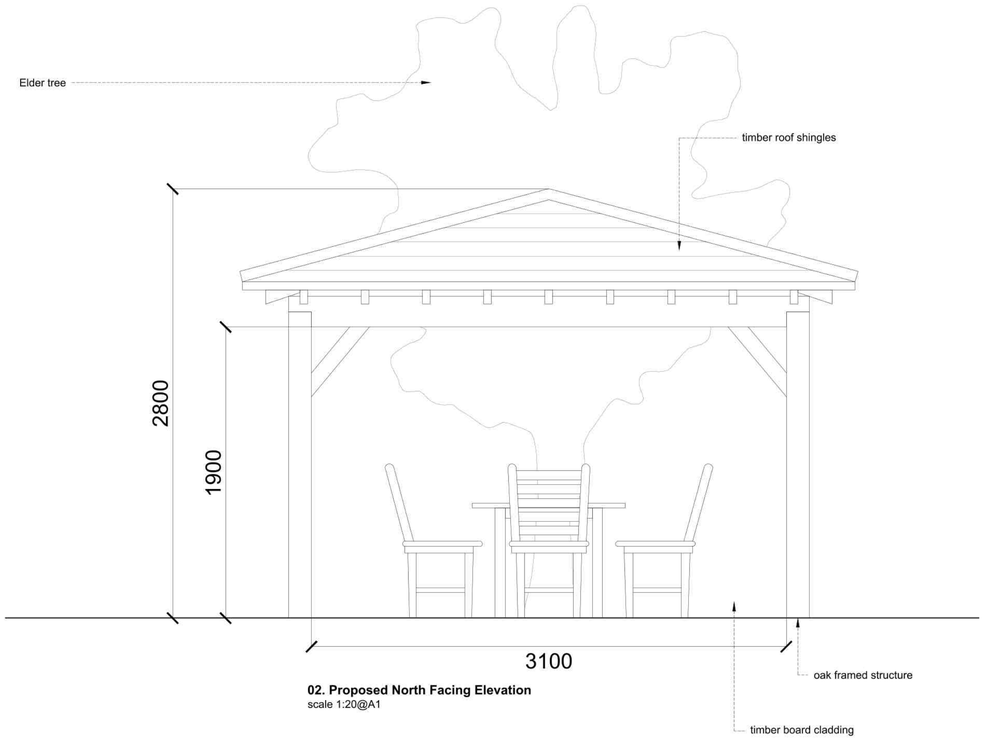

02. Proposed North Facing Elevation
scale 1:20@A1

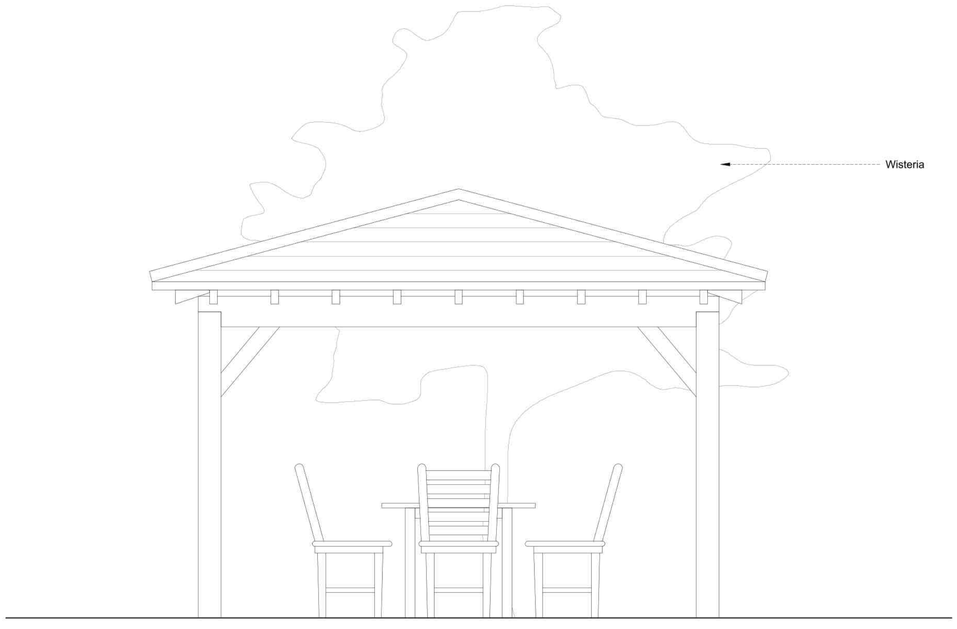

03. Proposed South Facing Elevation
scale 1:20@A1

0 3m

rev	date	description
A	15.09.25	Issue
-	08.05.25	Issue
-	20.02.25	Issue
-	15.01.25	Client Issue

location

client
K Howells

project
Proposed Rear Extension
Site: 188 High Street, Offord Cluny
St Neots, Cambridgeshire
PE19 5RT

drawing title
Proposed Gazebo Elevations

KLN Architecture
5 Church Lane, Great Paxton, St Neots
Cambridgeshire, PE19 6RJ
t: 07903 713565
e: karl@klnarchitecture.com

status	Approvals		
drawn: KN	checked: -	date: Sep 2025	scale: As marked @ A1

project	building element	drawing no	revision
-	-	P203	A