


© Crown copyright and database rights 2024 OS 100054135. Map area bounded by: 517693,260825 517835,260967. Produced on 16 October 2024 from the OS National Geographic Database. Supplied by UKPlanningMaps.com. Unique plan reference: p2f/uk/1163097/1563603

SITE LOCATION (1:1250)

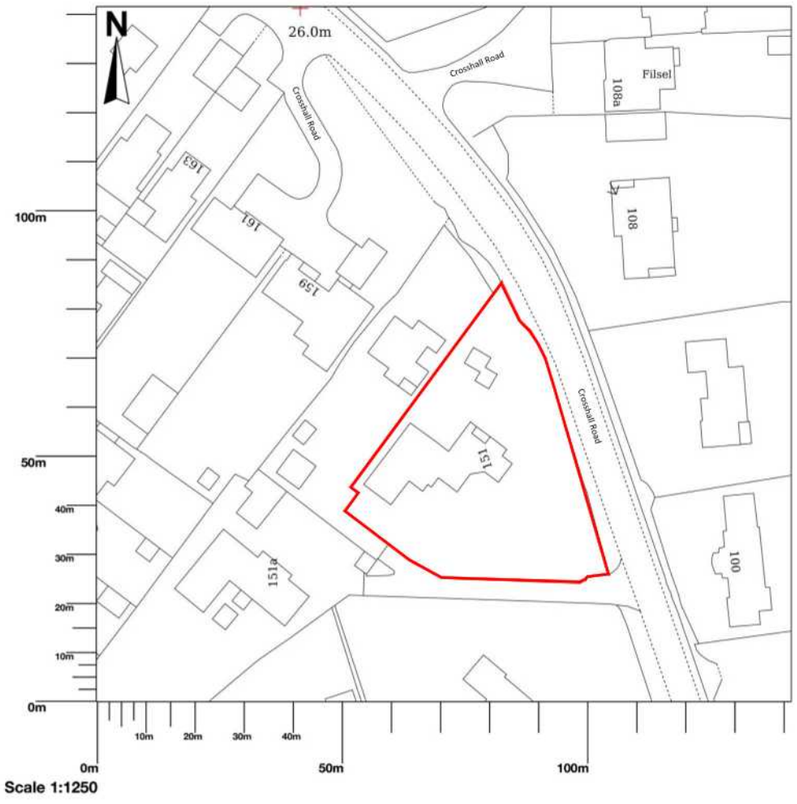

EXISTING BLOCK PLAN (1:500)

NOTES

This drawing and associated notes re to indicate intent and are for the purpose of planning/building regulations submissions only. All information is subject to a detailed dimensional check. All stated dimensions to be verified on site and the Architect notified of any discrepancies.

N

SCALE BAR

0 5 10 15 20 25

Scale bar 1:500

0 12.5 25 37.5 50 62.5

Scale bar 1:1250

WORKSTAGE

PLANNING

SITE ADDRESS

151 Crosshall Rd Eaton Ford, St. Neots PE19 7GB

CLIENT

Format Designs

DRAWING TITLE

Site Location and Block Plan

SCALE as noted @ A3

DRAWING NUMBER	REV	DATE
1110/P001	A	Oct. 2024

STUDIO SMALE

www.studiosmale.com



PROPOSED BLOCK PLAN (1:500)

NOTES

This drawing and associated notes re to indicate intent and are for the purpose of planning/building regulations submissions only. All information is subject to a detailed dimensional check. All stated dimensions to be verified on site and the Architect notified of any discrepancies.

N

SCALE BAR

0 5 10 15 20 25

Scale bar 1:500

0 12.5 25 37.5 50 62.5

Scale bar 1:1250

WORKSTAGE

PLANNING

SITE ADDRESS

151 Crosshall Rd Eaton Ford, St. Neots PE19 7GB

CLIENT

Format Designs

DRAWING TITLE

Proposed Block Plan

SCALE as noted @ A3

DRAWING NUMBER	REV	DATE
1110/P002	A	Oct. 2024

STUDIO SMALE

www.studiosmale.com



BLOCK PAVING - PLASMOR PAVIOUS SORRENTO SARSEN STONE WITH SAND GROUT FINISH (NTS)




DWARF WALL PLAN (1:100)



DWARF WALL ELEVATION (1:100)



DWARF WALL IN OFF WHITE RENDER (NTS)

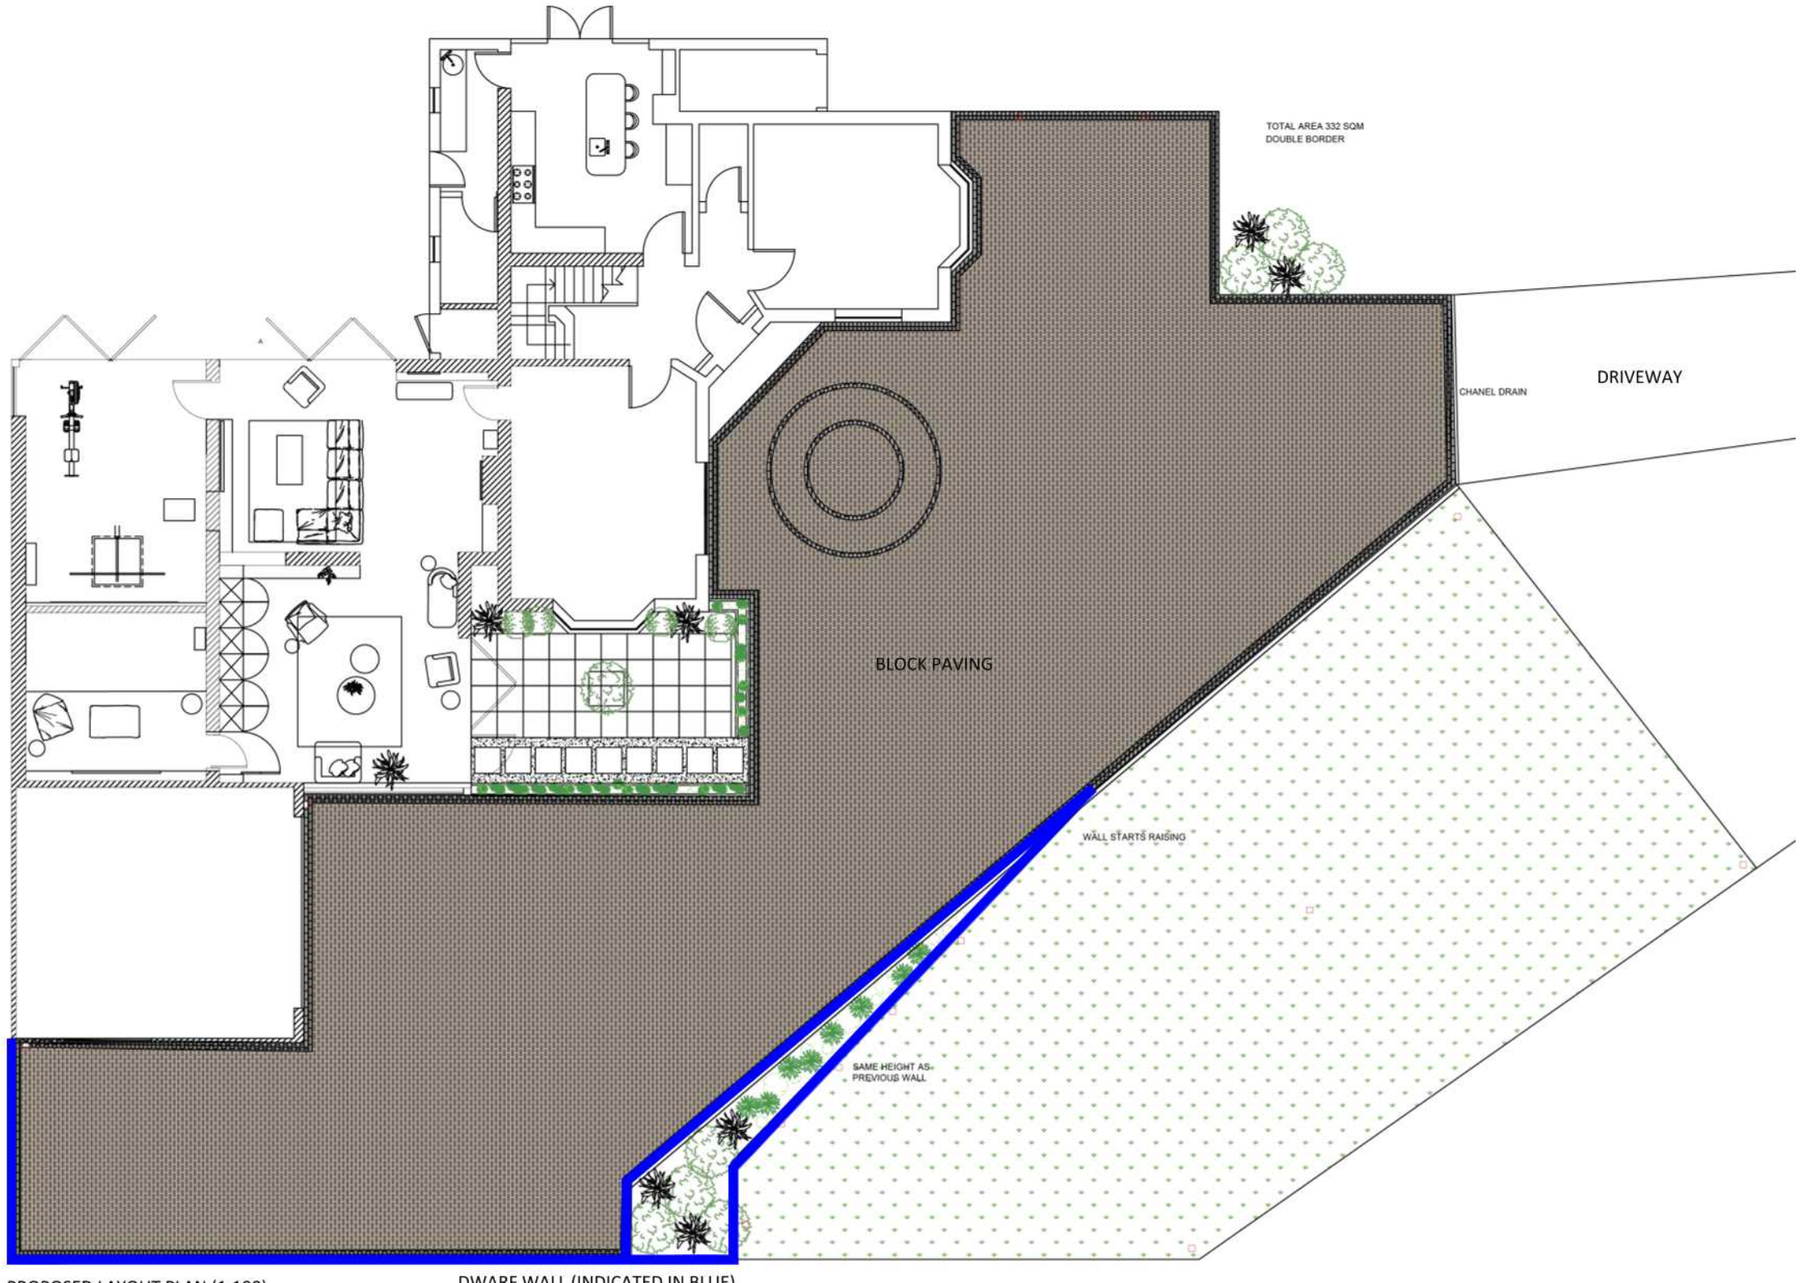

PROPOSED LAYOUT PLAN (1:100)

DWARF WALL (INDICATED IN BLUE)

NOTES

This drawing and associated notes re to indicate intent and are for the purpose of planning/building regulations submissions only. All information is subject to a detailed dimensional check. All stated dimensions to be verified on site and the Architect notified of any discrepancies.

SCALE BAR

0 1 2 3 4 5

Scale bar 1:100

WORKSTAGE

PLANNING

SITE ADDRESS

151 Crosshall Rd Eaton Ford, St. Neots PE19 7GB

CLIENT

Format Designs

DRAWING TITLE

Proposed Layout Plan

SCALE as noted @ A3

DRAWING NUMBER	REV	DATE
1110/P003	A	Oct. 2024

STUDIO SMALE

www.studiosmale.com