

COURTYARD ELEVATION

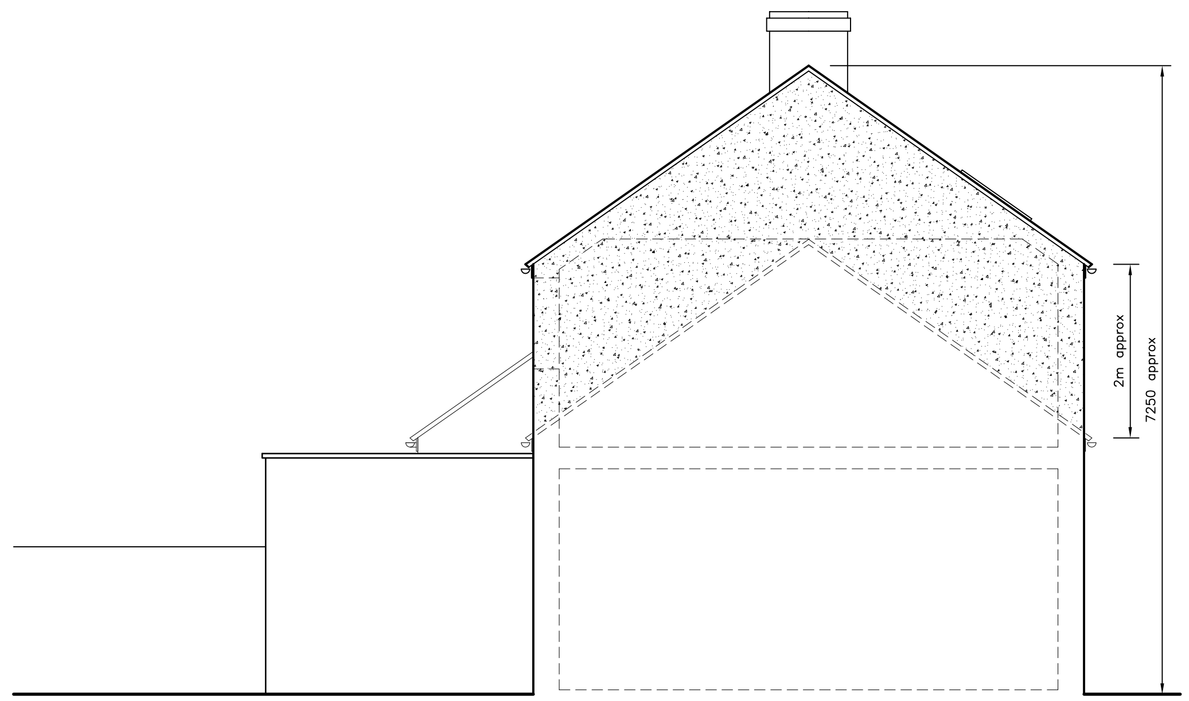

REAR ELEVATION

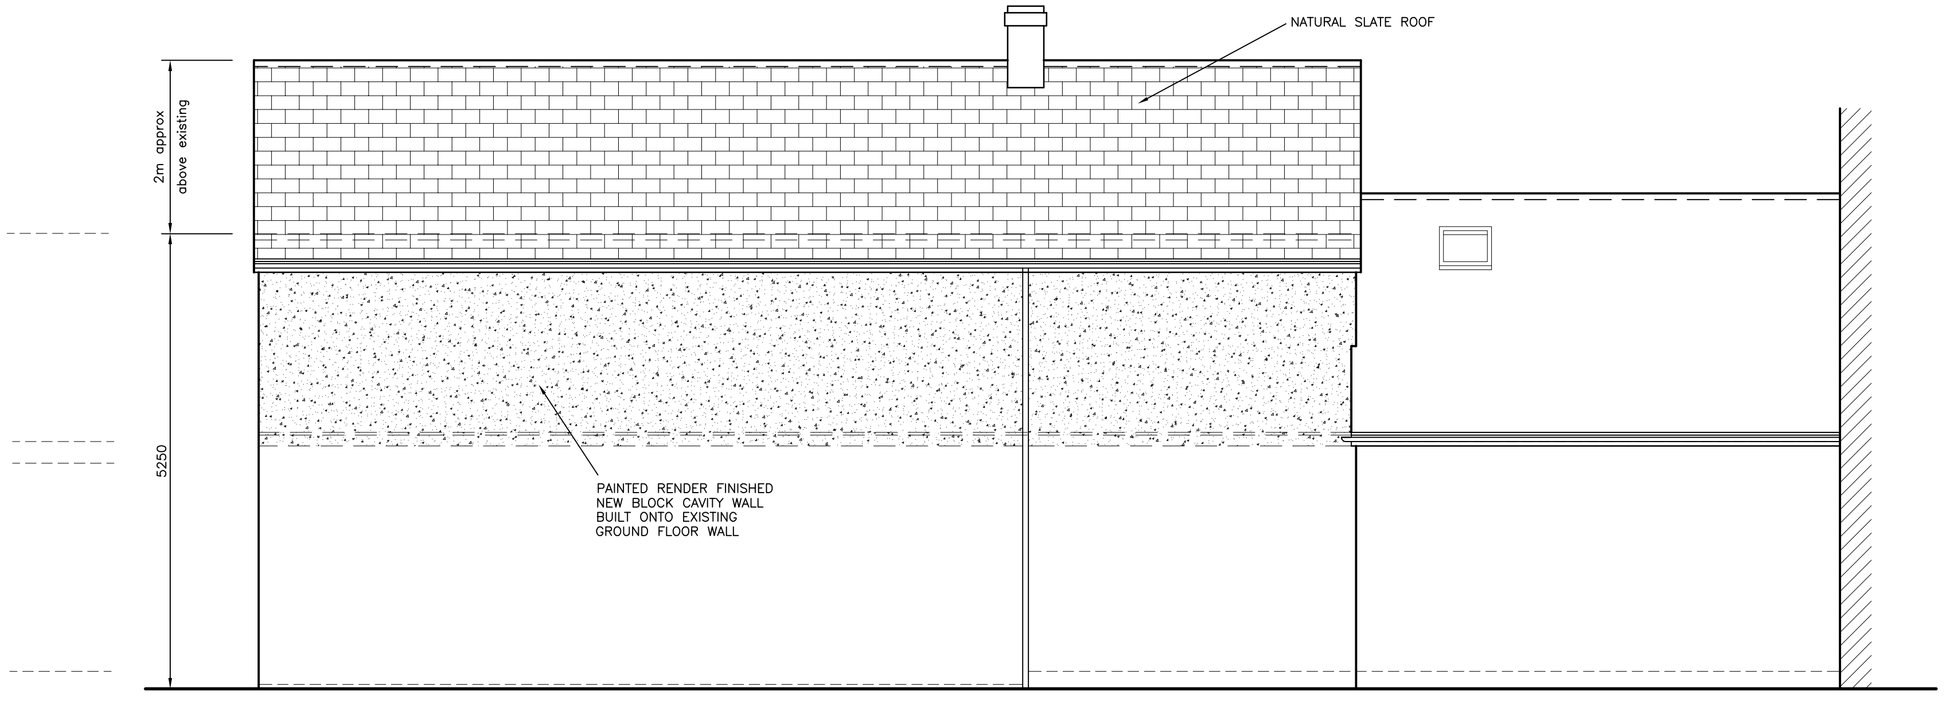

CROWN HOUSE SIDE ELEVATION

0 1 2 3 4 5m

A – Elevation altered as client comments 14.2.25

Client: Mrs C. Bradbury	Dwg. Title: PROPOSED ELEVATIONS
Job Title: 4/5 CROMWELL COURT, HIGH STREET, KIMBOLTON, CAMBS. PE28 0HA	Scale: A1–1:50, A3–1:100 | Date: Feb 25 | A AE2935–03

This drawing is copyright