New signage A, B, E & F - refer to specialist drawings

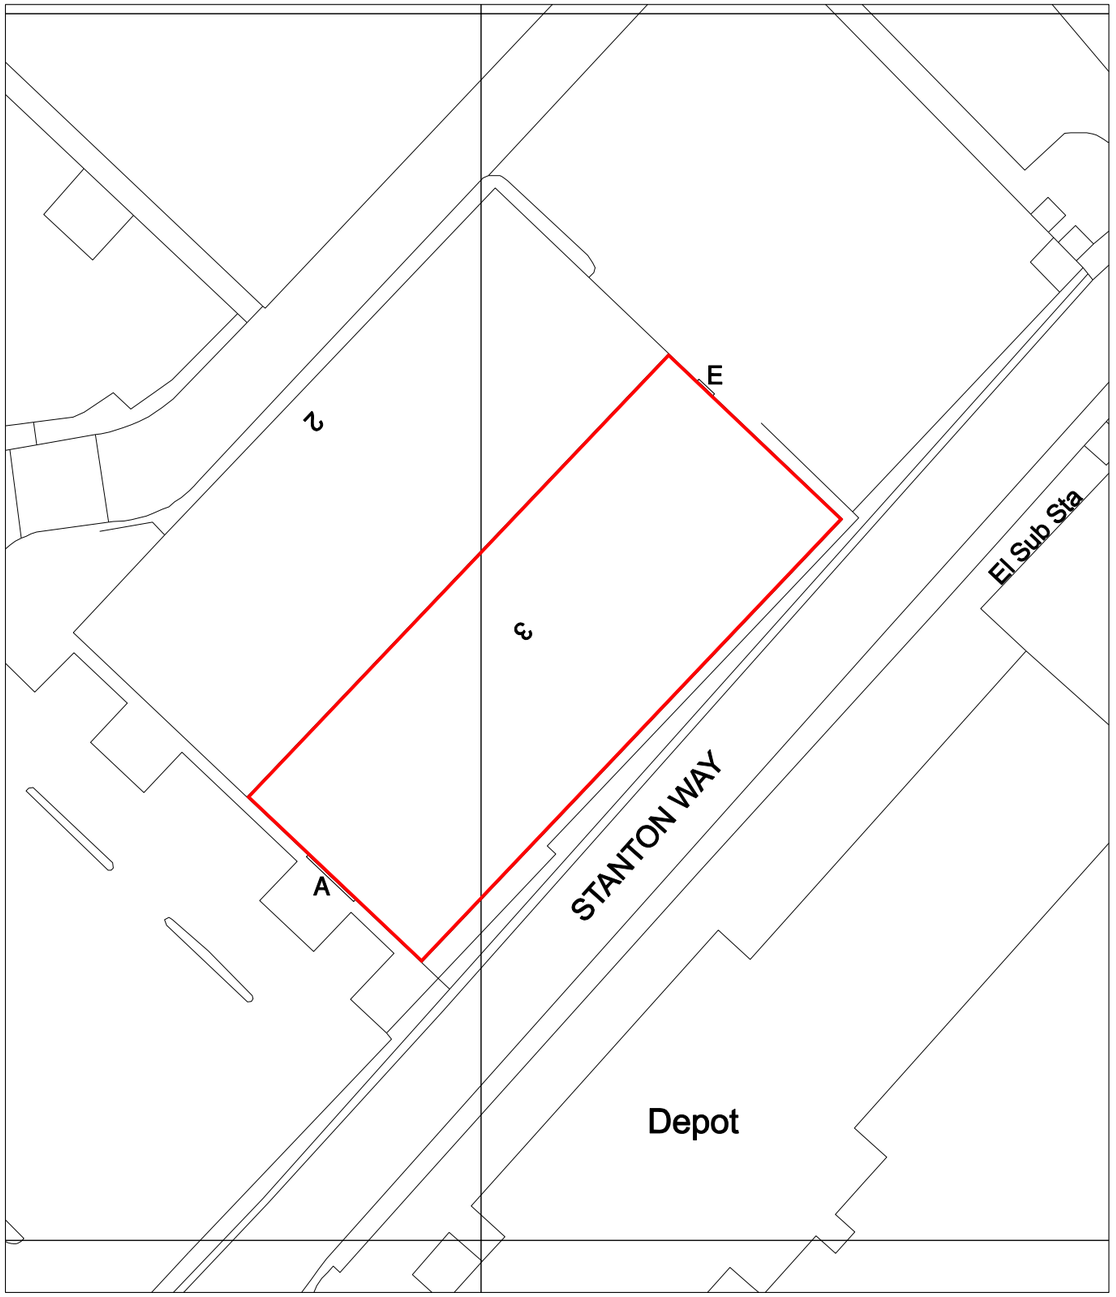

BLOCK PLAN
SCALE 1:500

5 0 10M 20 30 40 50

SCALE BAR 1:500

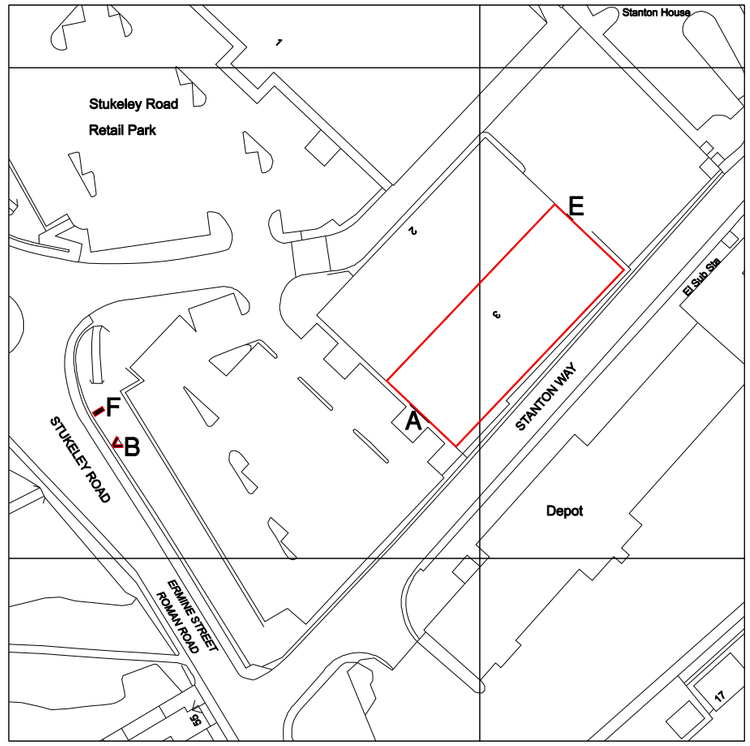

SITE LOCATION PLAN
SCALE 1:1250

5 0 10M 20 30 40 50 60 70 80 90 100

SCALE BAR 1:1250

NORTH

Second Avenue
Deeside Industrial Park
Deeside
Flintshire
CH5 2NW

Tel: (0)1244 830100
Fax: (0)1244 814531

DWG NO. ICE674-HUNTINGDON-SP01	SHEET NO.	REV.
PROJECT HUNTINGDON		STORE NO.
ADDRESS UNIT 3 RETAIL PARK, STUKELEY ROAD, HUNTINGDON. PE29 6DA		
TITLE BLOCK & SITE LOCATION PLAN - SIGNAGE		
DATE 18.03.25	SCALE 1:500/1250 @ A3	
DRAWN RRDS	CHECKED	

Iceland

Ordnance Survey, Crown Copyright @ 2025,
All Rights Reserved License No. 100035607