the food WAREHOUSE
HUNTINGDON

External Signage Scheme

SIGNAGE SCHEME **V2**

blaze
BUSINESS SIGNAGE SOLUTIONS

ADDRESS:
UNIT 3,
STUKELEY RETAIL PARK,
HUNTINGDON,
CAMBRIDGESHIRE,
PE29 6DA

DRAWN BY:
SEH
stevenh@blazesigns.co.uk

PROJECT MANAGER:
JASON WILLISON
JasonW@blazesigns.co.uk
0121 457 6958

DATE:
31/ 01/2025

Index

03 **Revisions**

04 **Site plan**

05 **Existing photos**

06 **Existing elevation**

07 **Proposed elevation**

08 **Flex sign**

09 **Tenant sign**

10 **Manifestations & midrails**

11 **Trolley vinyls**

12 **Loading bay sign**

13 **Post sign**

Revisions

Date	Details	Initials	Rev
31.01.2025	Original Issue	SEH	V1
06.02.2025	Proposed elevation added to scheme / Flex sign - size adjusted to suit / Manifestations updated	SEH	V2

SITE PLAN



- (A) Flex sign - front elevation
- (B) Tenant sign

blaze
BUSINESS SIGNAGE SOLUTIONS

www.blazesigns.co.uk
T +44 (0) 121 4577715

DRAWING SHOWN FOR VISUAL PURPOSES ONLY. ACTUAL SIGNAGE CONSTRUCTION (MANUFACTURE, MATERIALS & TECHNIQUES) MAY DIFFER TO THOSE SHOWN & ARE SUBJECT TO FINAL SITE CONDITIONS
BLAZE STANDARD PAINT FINISH IS **60% SEMI GLOSS.**
CLIENT TO ADVISE PRIOR TO APPROVAL IF ANY SPECIAL FINISHES ARE REQUIRED

© THE COPYRIGHT OF THIS DRAWING IS O WNED BY BLAZE SIGNS LIMITED AND IS NOT TO BE DISCLOSED TO OTHER PERSONS OR TO BE USED FOR MANUFACTURING PURPOSES WITHOUT PERMISSION.

the food WAREHOUSE

SITE:	HUNTINGDON
DRAWING NUMBER:	151435
QUANTITY:	N/A
SCALE:	NTS
DRAUGHTSMAN:	SEH

VERSION: 2

EXISTING SITE PHOTOS













blaze
BUSINESS SIGNAGE SOLUTIONS

www.blazesigns.co.uk
T +44 (0) 121 4577715

DRAWING SHOWN FOR VISUAL PURPOSES ONLY. ACTUAL SIGNAGE CONSTRUCTION (MANUFACTURE, MATERIALS & TECHNIQUES) MAY DIFFER TO THOSE SHOWN & ARE SUBJECT TO FINAL SITE CONDITIONS
BLAZE STANDARD PAINT FINISH IS **60% SEMI GLOSS.**
CLIENT TO ADVISE PRIOR TO APPROVAL IF ANY SPECIAL FINISHES ARE REQUIRED

© THE COPYRIGHT OF THIS DRAWING IS O WNED BY BLAZE SIGNS LIMITED AND IS NOT TO BE DISCLOSED TO OTHER PERSONS OR TO BE USED FOR MANUFACTURING PURPOSES WITHOUT PERMISSION.

the food WAREHOUSE

SITE:	HUNTINGDON
DRAWING NUMBER:	151435
QUANTITY:	N/A
SCALE:	NTS
DRAUGHTSMAN:	SEH

VERSION: 2

EXISTING ELEVATION

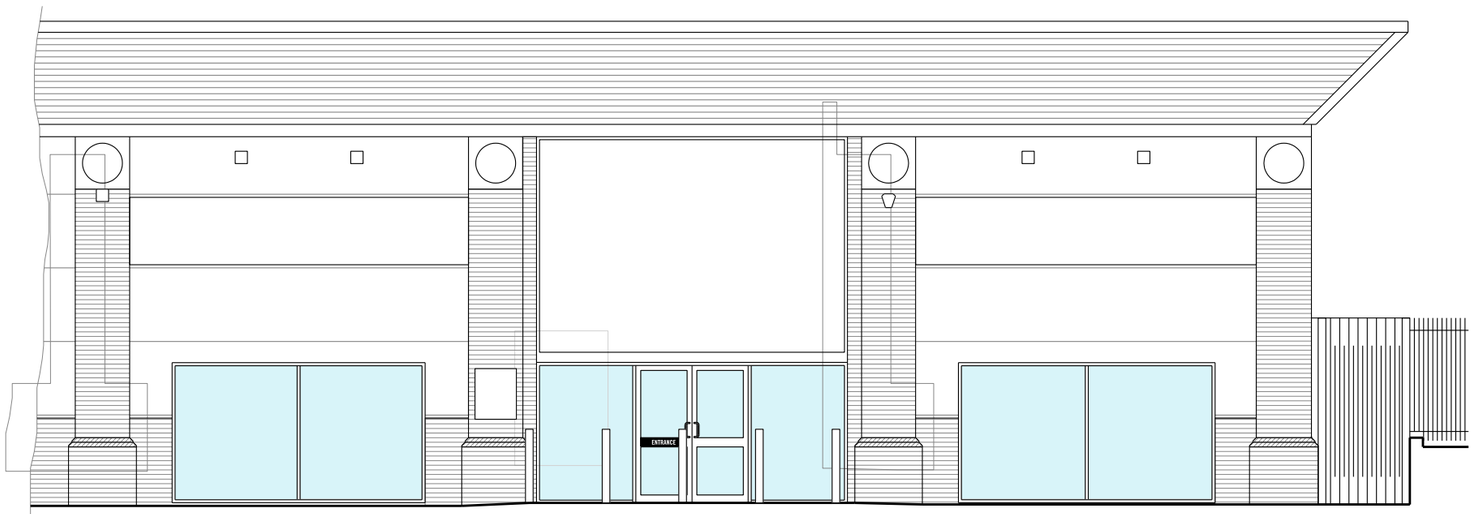

EXISTING ELEVATION 1:100

blaze
BUSINESS SIGNAGE SOLUTIONS

www.blazesigns.co.uk
T +44 (0) 121 4577715

DRAWING SHOWN FOR VISUAL PURPOSES ONLY. ACTUAL SIGNAGE CONSTRUCTION (MANUFACTURE, MATERIALS & TECHNIQUES) MAY DIFFER TO THOSE SHOWN & ARE SUBJECT TO FINAL SITE CONDITIONS
BLAZE STANDARD PAINT FINISH IS **60% SEMI GLOSS.**
CLIENT TO ADVISE PRIOR TO APPROVAL IF ANY SPECIAL FINISHES ARE REQUIRED

© THE COPYRIGHT OF THIS DRAWING IS O WNED BY BLAZE SIGNS LIMITED AND IS NOT TO BE DISCLOSED TO OTHER PERSONS OR TO BE USED FOR MANUFACTURING PURPOSES WITHOUT PERMISSION.

the food WAREHOUSE

SITE:	HUNTINGDON
DRAWING NUMBER:	151435
QUANTITY:	N/A
SCALE:	1:100
DRAUGHTSMAN:	SEH

VERSION: 2

PROPOSED ELEVATION

Specification for Solar film
Solar film to be applied on all sites where they are south east and south west facing.
Specified film is Image Perfect 7101 Tint 30 (exterior) and roll size is to be used to best suit window size and reduce wastage with minimum overlap joints, on low level windows, joint sign off drawing to be supplied to the PM.



PROPOSED ELEVATION 1:100

Flex sign to be fitted to mullions as existing.
Additional box section steels required to span mullions in all 4 corners to provide stable fixing ground.

blaze
BUSINESS SIGNAGE SOLUTIONS

www.blazesigns.co.uk
T +44 (0) 121 4577715

DRAWING SHOWN FOR VISUAL PURPOSES ONLY. ACTUAL SIGNAGE CONSTRUCTION (MANUFACTURE, MATERIALS & TECHNIQUES) MAY DIFFER TO THOSE SHOWN & ARE SUBJECT TO FINAL SITE CONDITIONS
BLAZE STANDARD PAINT FINISH IS **60% SEMI GLOSS.**
CLIENT TO ADVISE PRIOR TO APPROVAL IF ANY SPECIAL FINISHES ARE REQUIRED

© THE COPYRIGHT OF THIS DRAWING IS O WNED BY BLAZE SIGNS LIMITED AND IS NOT TO BE DISCLOSED TO OTHER PERSONS OR TO BE USED FOR MANUFACTURING PURPOSES WITHOUT PERMISSION.

the food WAREHOUSE

SITE:	HUNTINGDON
DRAWING NUMBER:	151435
QUANTITY:	N/A
SCALE:	1:100
DRAUGHTSMAN:	SEH

VERSION: 2

ITEM A - ILLUMINATED FLEX SIGN

****ALL DIMENSIONS ARE SUBJECT TO SITE SURVEY****



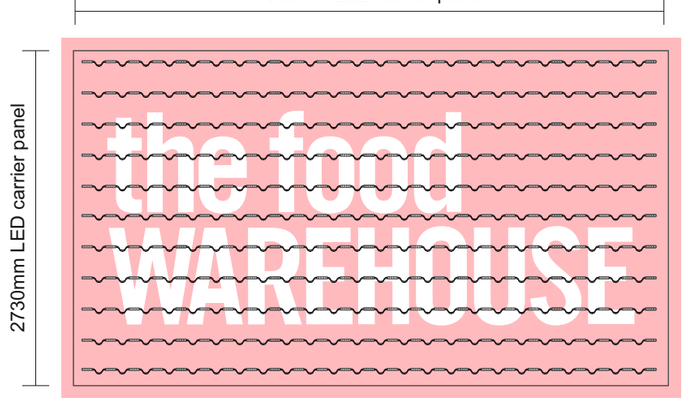

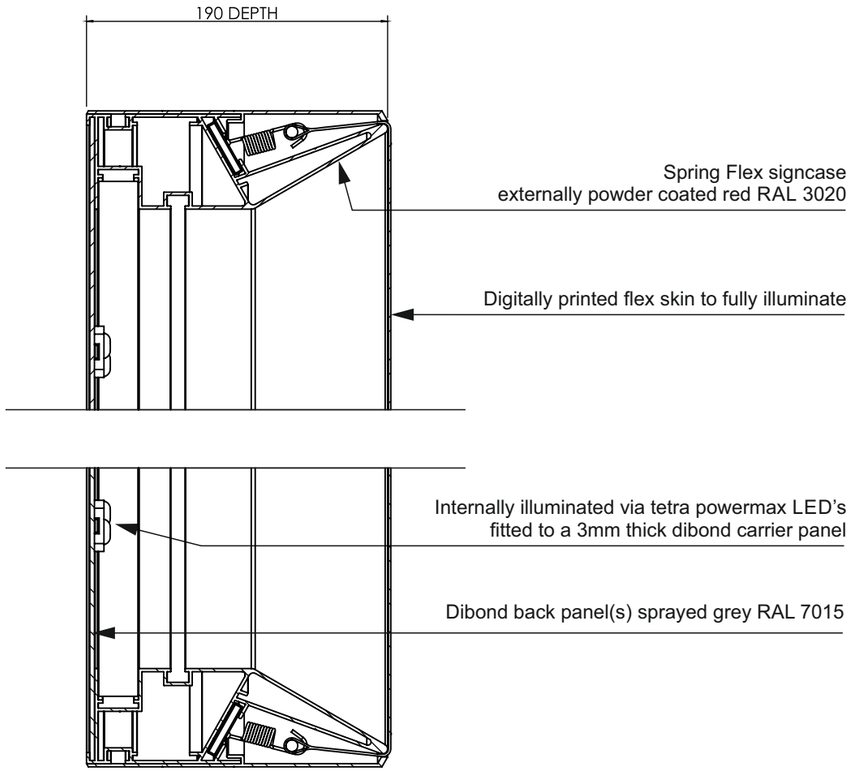

A

Specification

1-OFF Extruded Springflex aluminium box, powder coated red RAL 3020 30-40% matt finish.
Back panel manufactured from dibond and painted to match RAL 7015.
Digitally printed flex skin fitted to flex box with all details to standard colour.
Flex sign illuminated via GE tetra powermax modules GEPM24441-W1 (4100k 24v) LED's (5 mods per metre) mounted onto a 3mm thick white dibond carrier panel.

LED LAYOUT IS VISUAL ONLY
LED's required = 25 wide x 14 high
= 350 modules total

blaze
BUSINESS SIGNAGE SOLUTIONS

www.blazesigns.co.uk
T +44 (0) 121 4577715

DRAWING SHOWN FOR VISUAL PURPOSES ONLY. ACTUAL SIGNAGE CONSTRUCTION (MANUFACTURE, MATERIALS & TECHNIQUES) MAY DIFFER TO THOSE SHOWN & ARE SUBJECT TO FINAL SITE CONDITIONS
BLAZE STANDARD PAINT FINISH IS **60% SEMI GLOSS**.
CLIENT TO ADVISE PRIOR TO APPROVAL IF ANY SPECIAL FINISHES ARE REQUIRED

© THE COPYRIGHT OF THIS DRAWING IS O WNED BY BLAZE SIGNS LIMITED AND IS NOT TO BE DISCLOSED TO OTHER PERSONS OR TO BE USED FOR MANUFACTURING PURPOSES WITHOUT PERMISSION.

the food WAREHOUSE

SITE:	HUNTINGDON
DRAWING NUMBER:	151435
QUANTITY:	1:50
SCALE:	NTS
DRAUGHTSMAN:	SEH

VERSION: 2

ITEM B - TENANT SIGNS

ALL DIMENSIONS ARE SUBJECT TO SITE SURVEY







B

Specification

2-OFF replacement tenant signs onto MD5 translucent vinyl to sizes shown

blaze
BUSINESS SIGNAGE SOLUTIONS

www.blazesigns.co.uk
T +44 (0) 121 4577715

DRAWING SHOWN FOR VISUAL PURPOSES ONLY. ACTUAL SIGNAGE CONSTRUCTION (MANUFACTURE, MATERIALS & TECHNIQUES) MAY DIFFER TO THOSE SHOWN & ARE SUBJECT TO FINAL SITE CONDITIONS
BLAZE STANDARD PAINT FINISH IS **60% SEMI GLOSS.**
CLIENT TO ADVISE PRIOR TO APPROVAL IF ANY SPECIAL FINISHES ARE REQUIRED

© THE COPYRIGHT OF THIS DRAWING IS O WNED BY BLAZE SIGNS LIMITED AND IS NOT TO BE DISCLOSED TO OTHER PERSONS OR TO BE USED FOR MANUFACTURING PURPOSES WITHOUT PERMISSION.

the food WAREHOUSE

SITE:	HUNTINGDON
DRAWING NUMBER:	151435
QUANTITY:	1:10
SCALE:	NTS
DRAUGHTSMAN:	SEH

VERSION: 2

ITEM C - MANIFESTATIONS & MIDRAIL VINYLS

ALL DIMENSIONS ARE SUBJECT TO SITE SURVEY

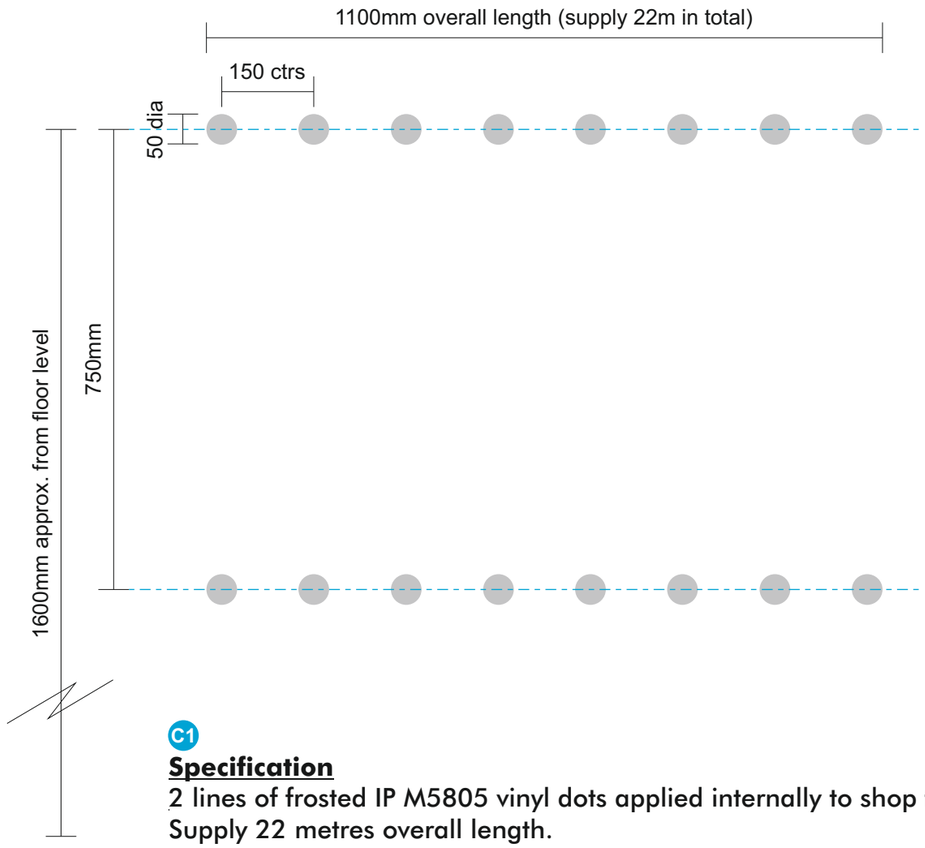

C1

Specification

2 lines of frosted IP M5805 vinyl dots applied internally to shop front glazing.
Supply 22 metres overall length.

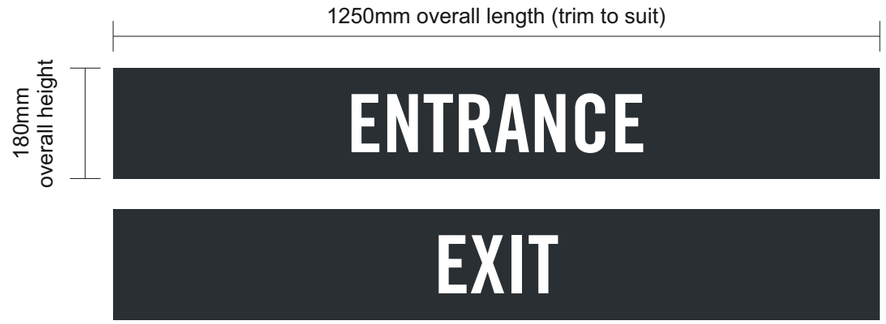

2-OFF of each required

C2

Specification

Digitally printed graphics onto white MD5 self adhesive vinyl overlaid in gloss laminate applied either side of glazing in doors approx 850mm fitted from floor level to underside of vinyl.

blaze
BUSINESS SIGNAGE SOLUTIONS

www.blazesigns.co.uk
T +44 (0) 121 4577715

DRAWING SHOWN FOR VISUAL PURPOSES ONLY. ACTUAL SIGNAGE CONSTRUCTION (MANUFACTURE, MATERIALS & TECHNIQUES) MAY DIFFER TO THOSE SHOWN & ARE SUBJECT TO FINAL SITE CONDITIONS
BLAZE STANDARD PAINT FINISH IS **60% SEMI GLOSS**.
CLIENT TO ADVISE PRIOR TO APPROVAL IF ANY SPECIAL FINISHES ARE REQUIRED

© THE COPYRIGHT OF THIS DRAWING IS O WNED BY BLAZE SIGNS LIMITED AND IS NOT TO BE DISCLOSED TO OTHER PERSONS OR TO BE USED FOR MANUFACTURING PURPOSES WITHOUT PERMISSION.

the food WAREHOUSE

SITE:	HUNTINGDON
DRAWING NUMBER:	151435
QUANTITY:	1:10
SCALE:	NTS
DRAUGHTSMAN:	SEH

VERSION: 2

ITEM E - LOADING BAY SIGN

ALL DIMENSIONS ARE SUBJECT TO SITE SURVEY

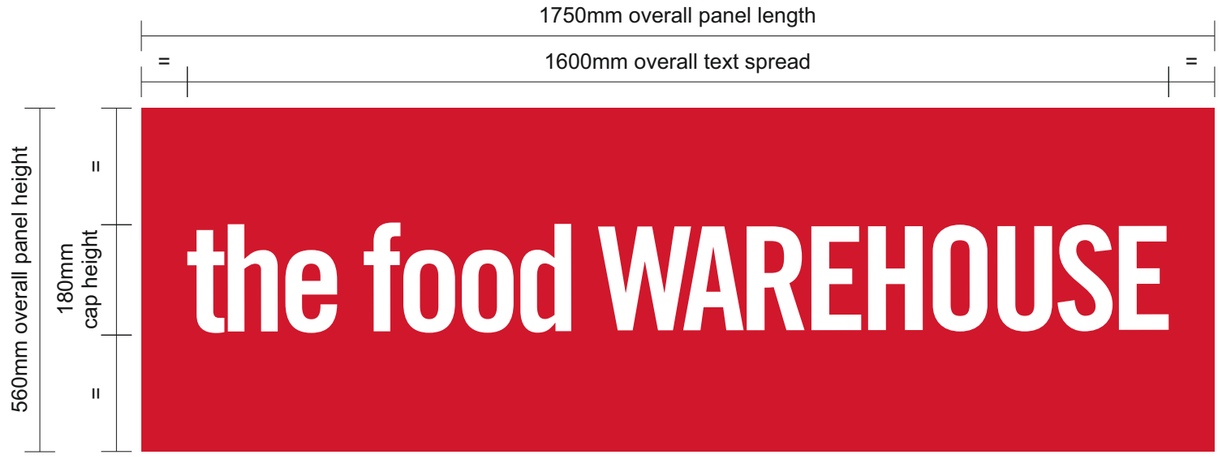

E

Specification

1-OFF 3mm thick white dibond panel having face applied in digitally printed Md5 vinyl.
Sign face fixed above loading bay door complete with colour coded dome cap covers.

blaze
BUSINESS SIGNAGE SOLUTIONS

www.blazesigns.co.uk
T +44 (0) 121 4577715

DRAWING SHOWN FOR VISUAL PURPOSES ONLY. ACTUAL SIGNAGE CONSTRUCTION (MANUFACTURE, MATERIALS & TECHNIQUES) MAY DIFFER TO THOSE SHOWN & ARE SUBJECT TO FINAL SITE CONDITIONS
BLAZE STANDARD PAINT FINISH IS **60% SEMI GLOSS.**
CLIENT TO ADVISE PRIOR TO APPROVAL IF ANY SPECIAL FINISHES ARE REQUIRED

© THE COPYRIGHT OF THIS DRAWING IS O WNED BY BLAZE SIGNS LIMITED AND IS NOT TO BE DISCLOSED TO OTHER PERSONS OR TO BE USED FOR MANUFACTURING PURPOSES WITHOUT PERMISSION.

the food WAREHOUSE

SITE:	HUNTINGDON
DRAWING NUMBER:	151435
QUANTITY:	1:10
SCALE:	NTS
DRAUGHTSMAN:	SEH

VERSION: 2

ITEM F - HOOP SIGN

ALL DIMENSIONS ARE SUBJECT TO SITE SURVEY







F

Specification

2-OFF digitally printed ACM panels fitted to existing hoop framework, 2000mm x 1200mm with radius corners.

blaze
BUSINESS SIGNAGE SOLUTIONS

www.blazesigns.co.uk
T +44 (0) 121 4577715

DRAWING SHOWN FOR VISUAL PURPOSES ONLY. ACTUAL SIGNAGE CONSTRUCTION (MANUFACTURE, MATERIALS & TECHNIQUES) MAY DIFFER TO THOSE SHOWN & ARE SUBJECT TO FINAL SITE CONDITIONS
BLAZE STANDARD PAINT FINISH IS **60% SEMI GLOSS.**
CLIENT TO ADVISE PRIOR TO APPROVAL IF ANY SPECIAL FINISHES ARE REQUIRED

© THE COPYRIGHT OF THIS DRAWING IS O WNED BY BLAZE SIGNS LIMITED AND IS NOT TO BE DISCLOSED TO OTHER PERSONS OR TO BE USED FOR MANUFACTURING PURPOSES WITHOUT PERMISSION.

the food WAREHOUSE

SITE:	HUNTINGDON
DRAWING NUMBER:	151435
QUANTITY:	1:16
SCALE:	NTS
DRAUGHTSMAN:	SEH

VERSION: 2