

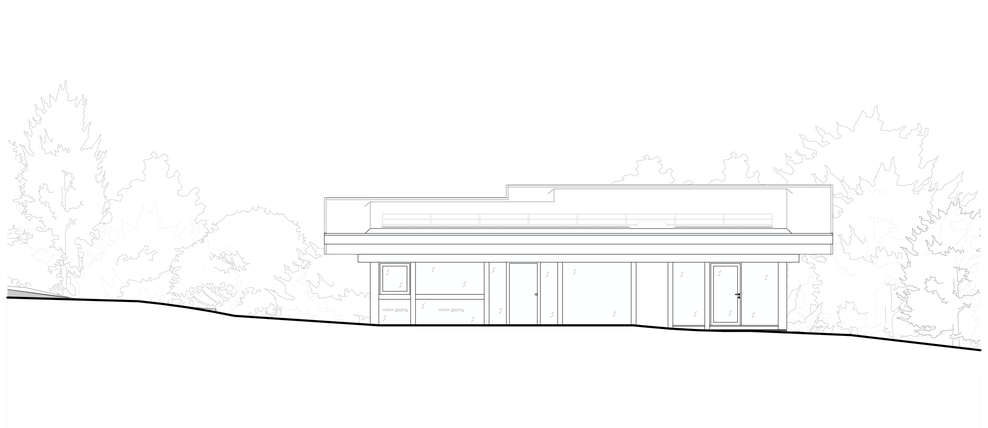



Front East Elevation

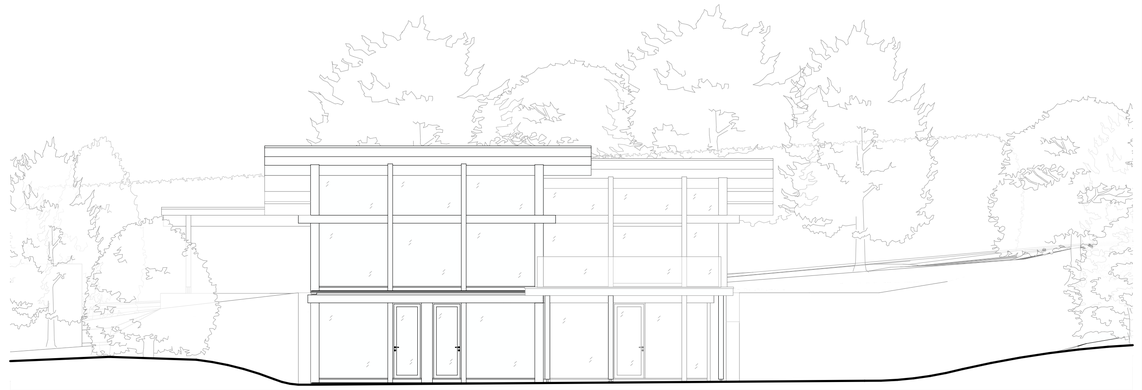

Rear West Elevation

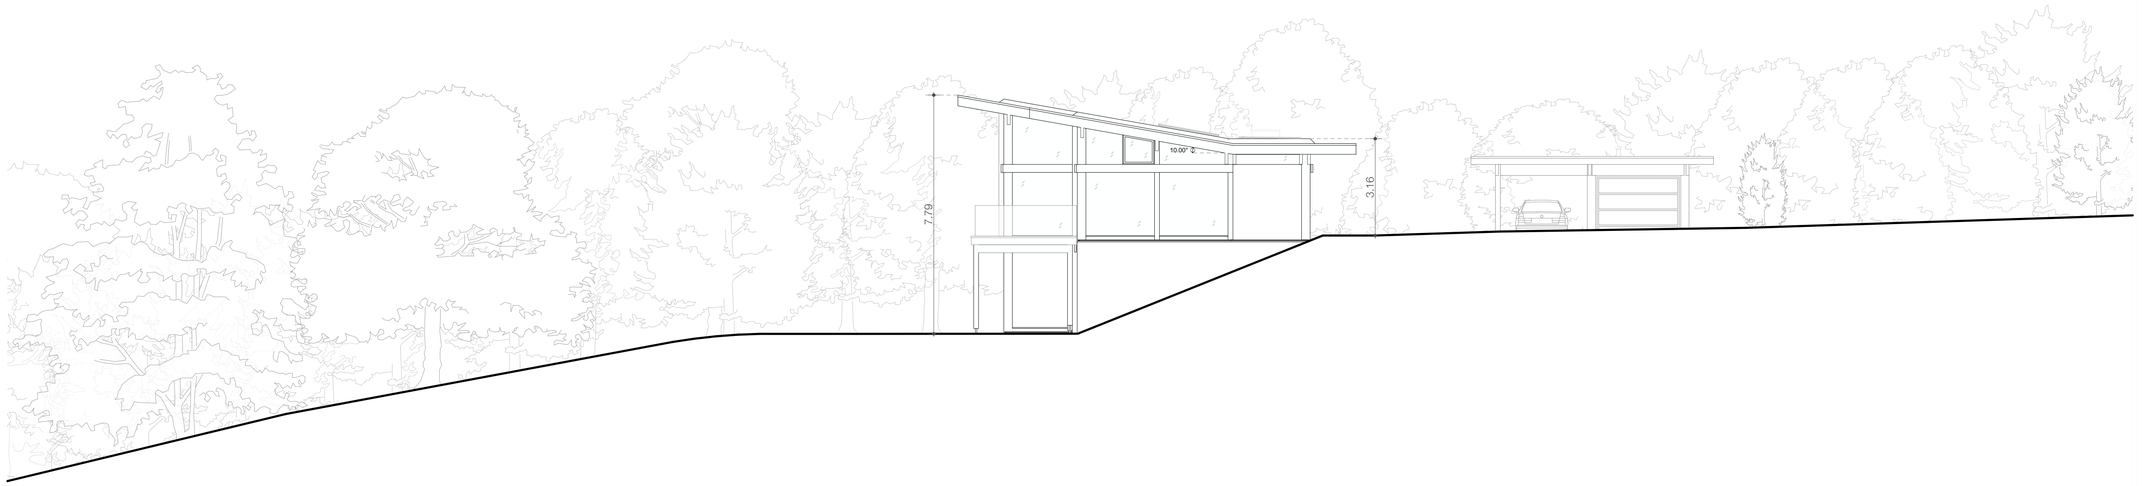


Side South Elevation

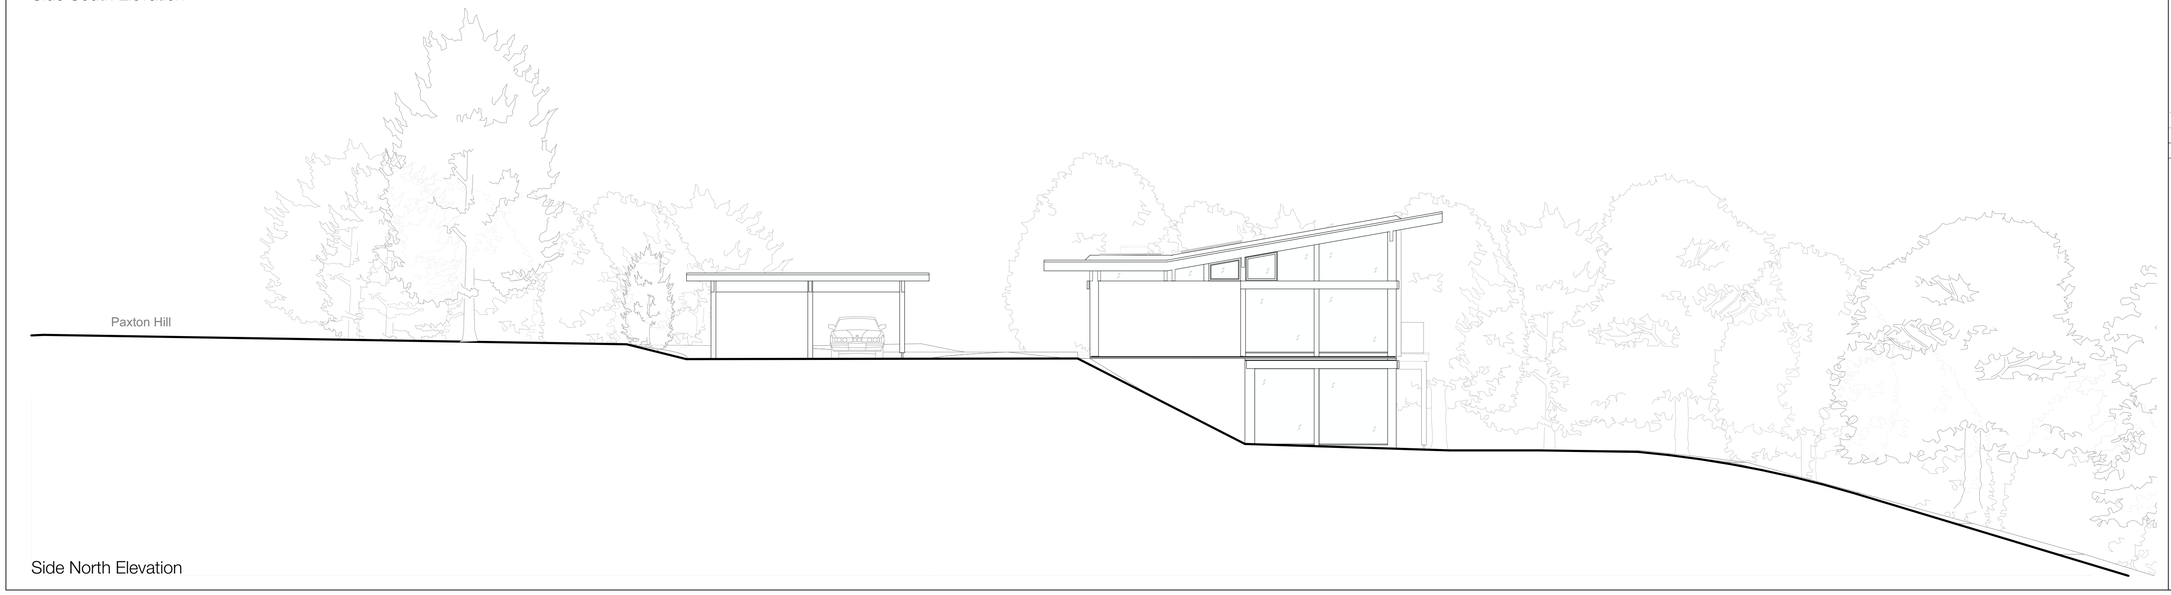

Side North Elevation

Elevation Key

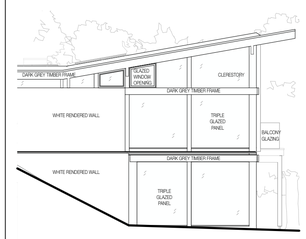



Schedule of Materials:

Roof 'Main Structure':	Flat Roof Covered With Natural Pebbles
Roof 'Garage/Carport':	Flat Roof Covered With Natural Pebbles
Timber Structure:	Laminated Scandinavian Spruce stained Dark Grey
Wall type:	White render walls with clerestory windows Argon gas filled triple glazing with clerestory windows.
Landscaping:	All landscaping shown is indicative only

Status: **PRELIMINARY**

Rev	Date Drawn	Drawn By	Checked By				Project Notes
A	15/10/2026	EF	PH	GR	PA		PV Added
	14/10/2026	EF	PH	GR	PA		Planning Application Prepared

PETER HUF
ARCHITECTURE

The Control Tower I 12 De Havilland Drive I Brooklands
Weybridge I Surrey I KT13 0YP

Title: **PLANNING APPLICATION**
SELF-BUILD
REPLACEMENT DWELLING

Client: **Ruta Balandyte-Smart**

Site Address: **Vale Cottage**
Paxton Hill
Great Paxton
Cambridgeshire
PE19 6RB

Architect: **Peter Huf** M.Arch.,Dipl.-Ing. (FH)

Plan: Proposed Elevations

Scale: 1:100@A1

Drawing No.: b110a