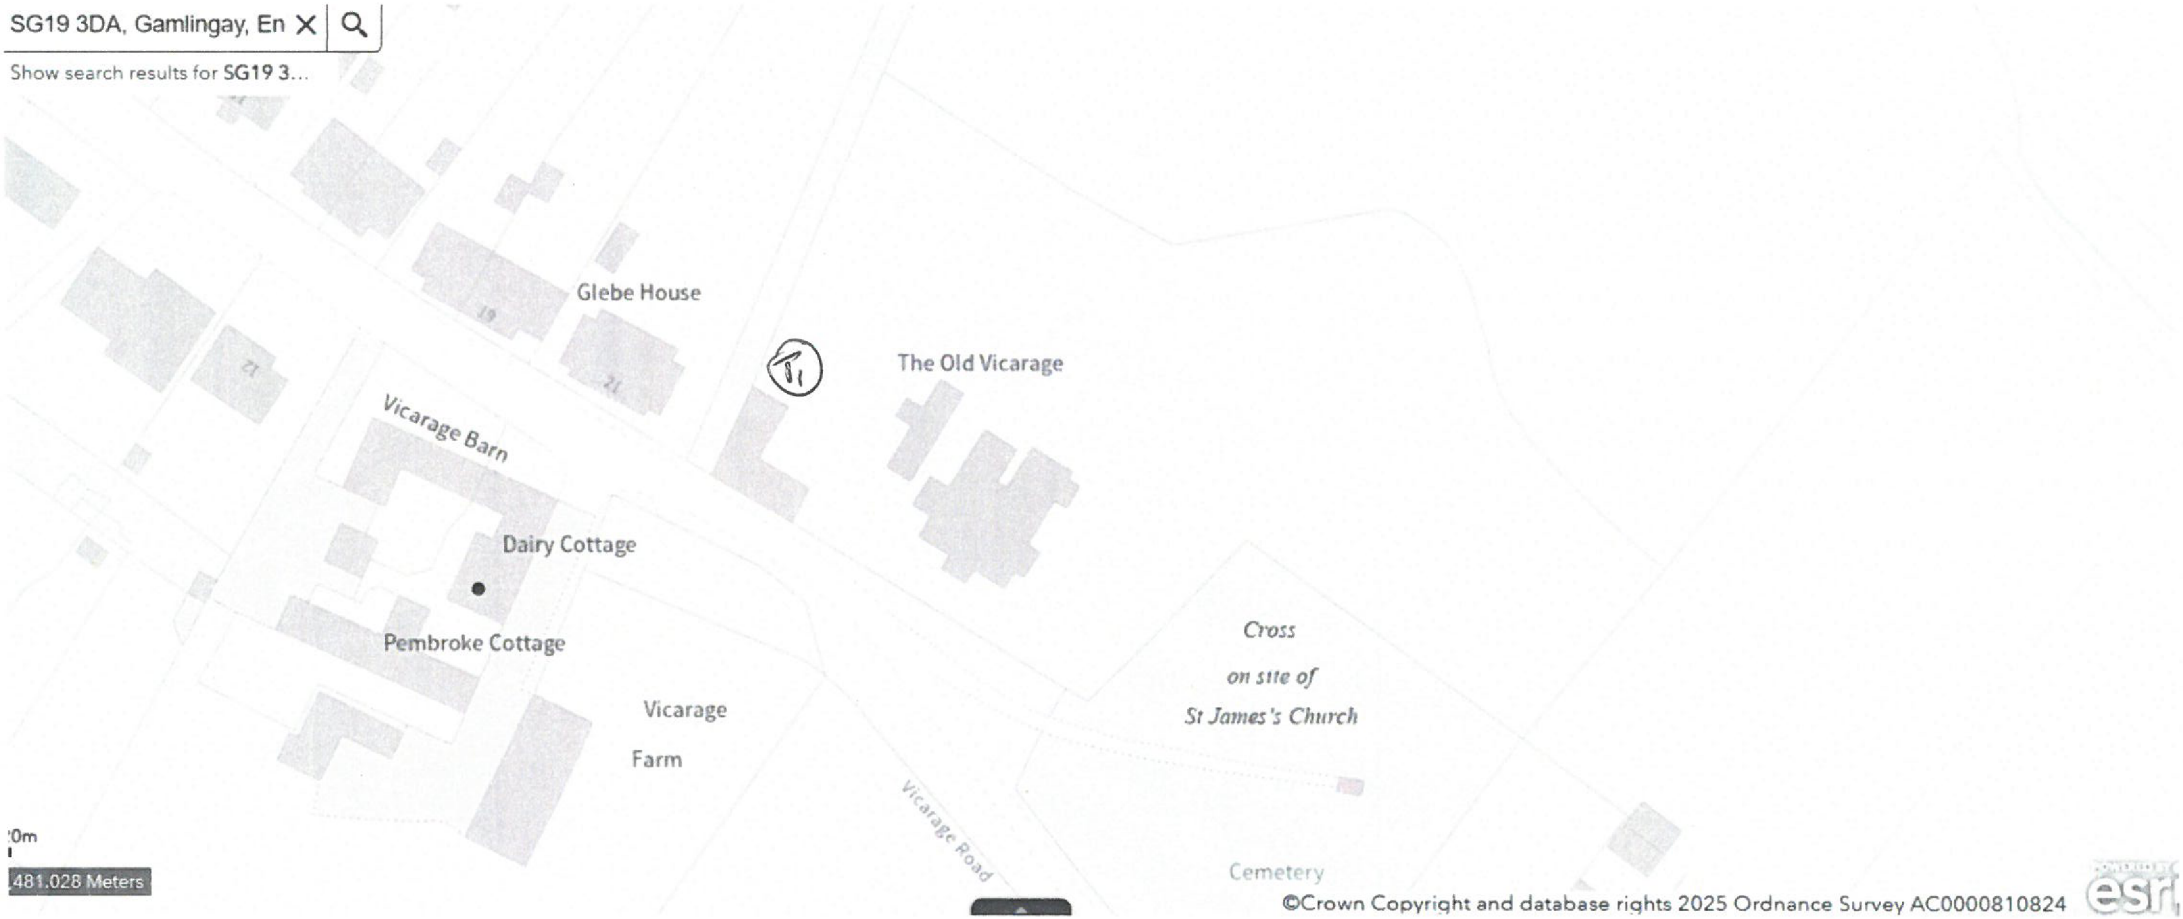


Dia. 300mm

Sketch Plan,

Offord, The old vicarage, 25 Vicarage Rd, Waresley, Sandy SG19 3DA.

↑ N