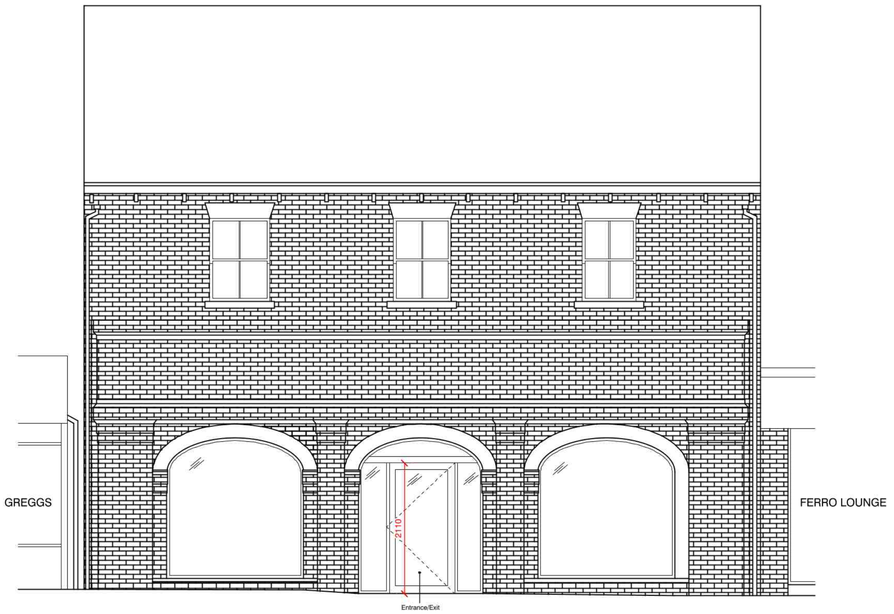

EXISTING FRONT ELEVATION A-A (1:50)



PROPOSED FRONT ELEVATION A-A (1:50)

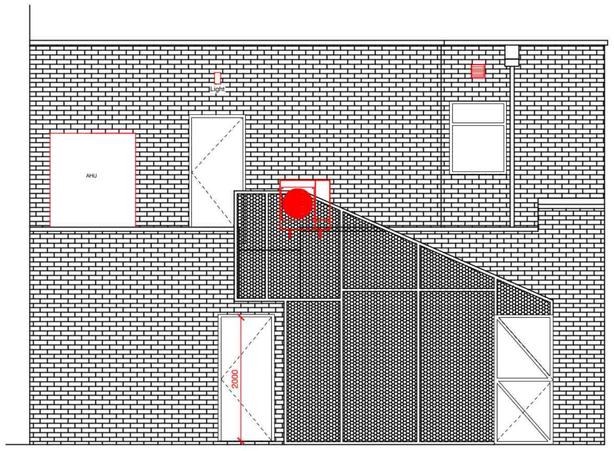

EXISTING REAR ELEVATION B-B (1:50)

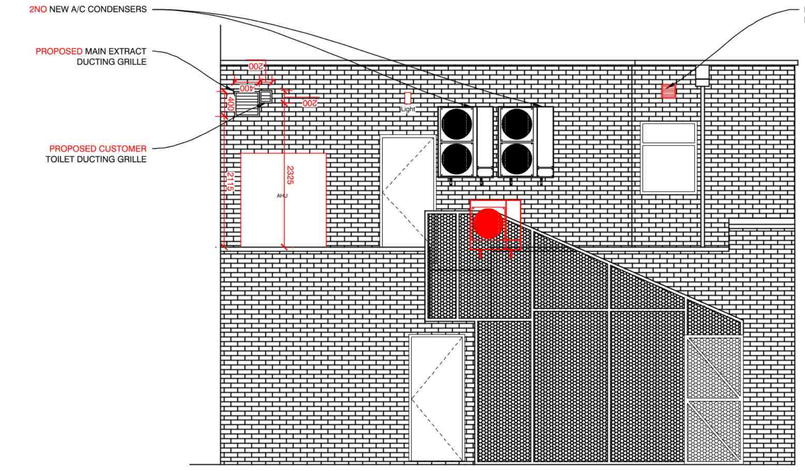

PROPOSED REAR ELEVATION B-B (1:50)

EXTERNALLY ILLUMINATED MILD STEEL PROJECTING SIGN BRACKET, WITH DOUBLE SIDED ALUMINIUM SIGNAGE PANEL. BRACKET FINISHED GREY, REF; RAL 7015. SIGNAGE PANEL BORDER GREY, REF RAL 7015. CENTER PANEL BLUE, REF RAL 5019 WITH 65% HORIZONTAL GRADIENT TO PANTONE PROCESSED CYAN. WHITE 'GREGGS' LETTERING & ORANGE QUATTRO DOTS TO PANTONE 1235C.

ALLOW FOR ECOLUX PORTLAND LED TROUGH LIGHTS FIXED TO BOTH SIDES OF FRAME.

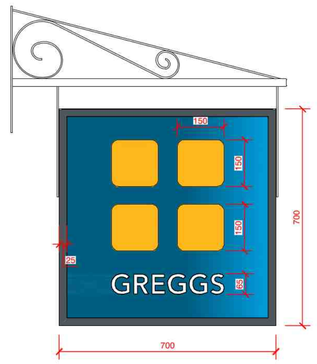

PROJECTING SIGN DETAIL (1:10)

0 100 200 300 400 500mm
SCALE 1:10



GREGGS MAIN FASCIA SIGN (1:10)

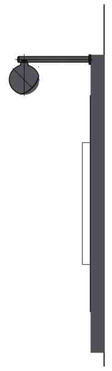

0 100 200 300 400 500mm
SCALE 1:10

REV	DESCRIPTION	DATE	NAME
D	COLORISED ELEVATION & SIGNAGE	17.12.24	TS
C	FURTHER UPDATE FOLLOWING PLANNER FEEDBACK	13.12.24	TS
B	UPDATED WITH SIGNAGE DETAIL	10.12.24	TS
A	UPDATED WITH SIGNAGE DETAIL	06.12.24	TS

GREGGS

GREGGS Plc (CENTRAL)
MAINSTREAM WAY
SALTLEY
BIRMINGHAM
B7 4SN
Tel: (0121) 605 1122

Shop S Number & Name
S6661 MARKET SQ ST NEOTS

Title
EXISTING & PROPOSED ELEVATIONS

Site Address
17-19 MARKET SQUARE,
ST NEOTS,
CAMBRDIGESHIRE,
PE19 2BQ

Gross Building Area	Gross Sales Area
326.27 Sq m	N/A

Drawing No.	Rev.
RCEN/S6661/15	D

Date 29/10/2024 | Scale 1:50 @ A1

Drawn by JB | Issued 17-Dec-24

Scale Bar
0 500 1000 1500 2000 2500mm
SCALE 1:50