

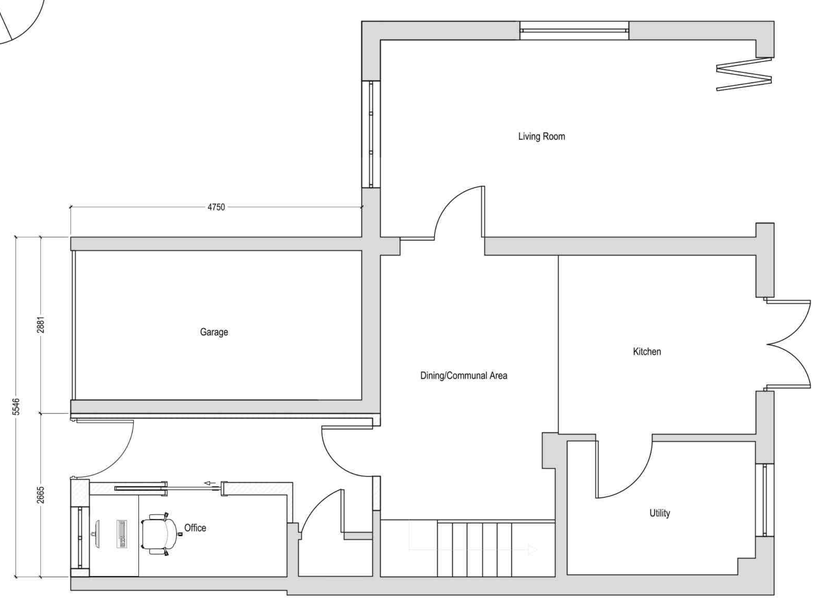



1 Proposed Ground Floor
1:50 @ A1

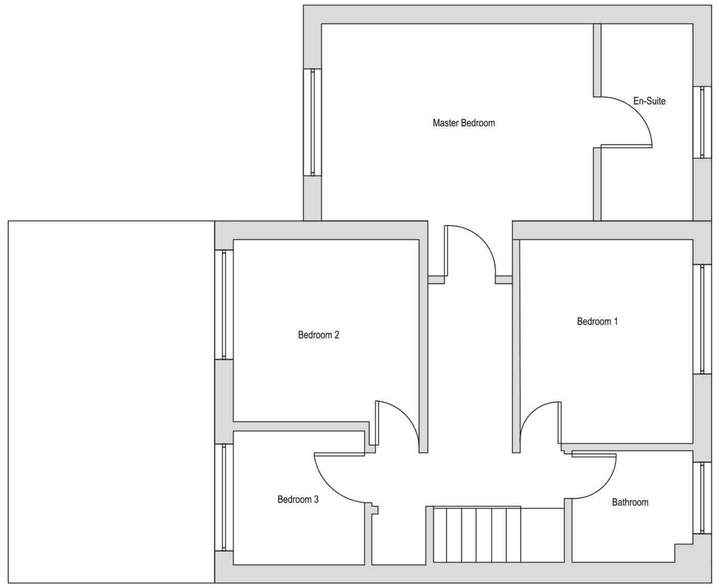

2 Proposed First Floor
1:50 @ A1

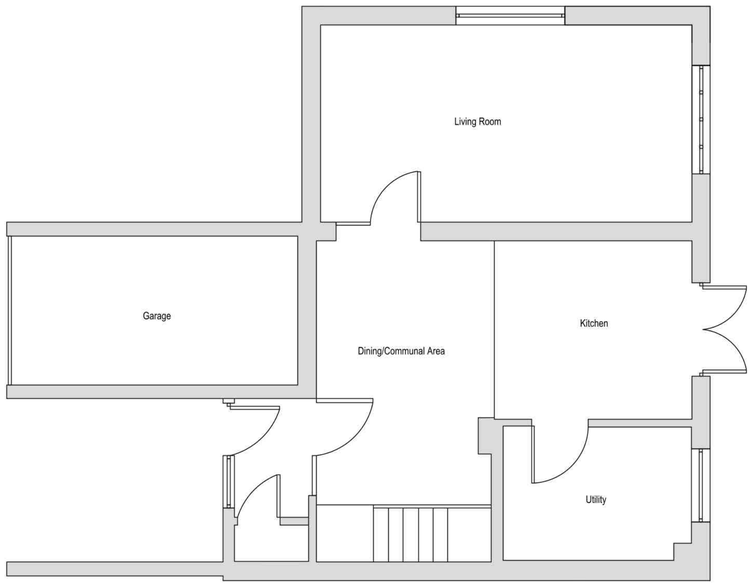

3 Existing Ground Floor
1:50 @ A1

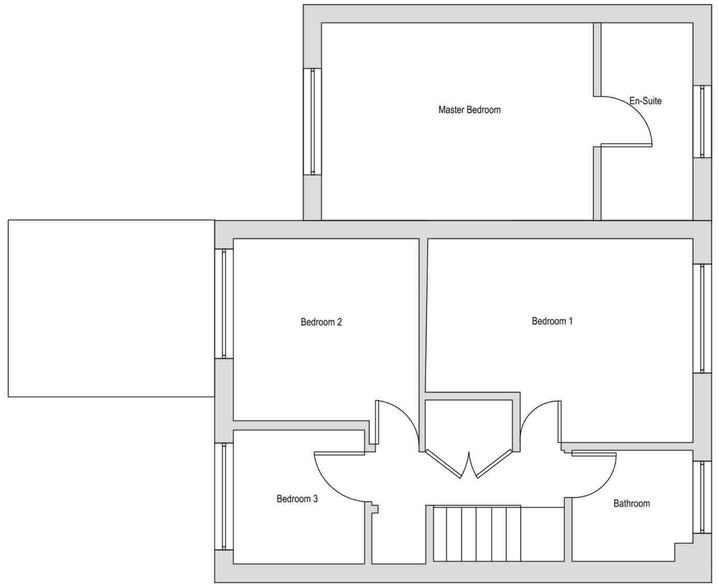

4 Existing First Floor
1:50 @ A1

DO NOT SCALE FROM THIS DRAWING. THE AUTHOR OF THIS DRAWING TAKES NO RESPONSIBILITY FOR ANY DIMENSIONS OBTAINED BY MEASURING OR SCALING FROM THIS DRAWING AND NO RELIANCE MAY BE PLACED ON SUCH DIMENSIONS. ALL DIMENSIONS MUST BE CHECKED AND VERIFIED ON SITE BY THE CONTRACTOR BEFORE COMMENCING ANY WORK OR PRODUCING DRAWINGS. MGL PROJECTS LTD MUST BE NOTIFIED IMMEDIATELY OF ANY ERRORS OR DISCREPANCIES PRIOR TO THE COMMENCEMENT OF WORK.

THIS DRAWING AND ALL INFORMATION CONTAINED WITHIN IS THE SOLE PROPERTY OF MGL PROJECTS LTD AND MAY NOT BE REPRODUCED IN WHOLE OR PART WITHOUT WRITTEN PERMISSION FROM MGL PROJECTS LTD.

REV	DESCRIPTION	DATE	BY
A	Dimensions added	31.03.25	PA

SCALE - 1:50 @ A1
0 1m 2m 3m 4m 5m

CLIENT

PROJECT
2 CHURCH LEYS
FENSTANTON
PE28 9QD

DRAWING TITLE
PROPOSED AND EXISTING PLANS

PROJECT No. 4535
DRAWN BY PA
SCALE 1:50 @ A1
DATE FEB 25
DRAWING NO. 4535-101
REVISION A

DRAWING STATUS
PLANNING

MGL PROJECTS