



1:100 REAR (WEST) ELEVATION

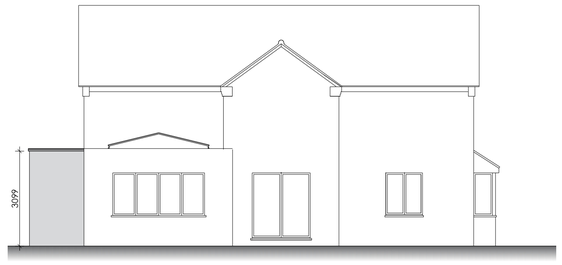


1:100 SIDE (SOUTH) ELEVATION

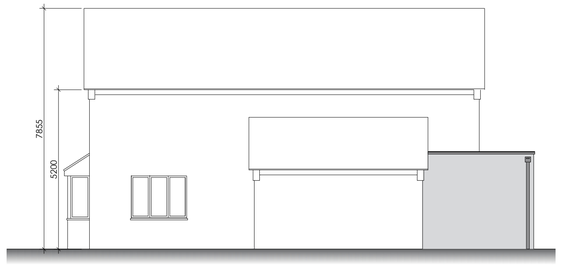

1:100 SIDE (NORTH) ELEVATION


PROPOSED GROUND FLOOR PLAN

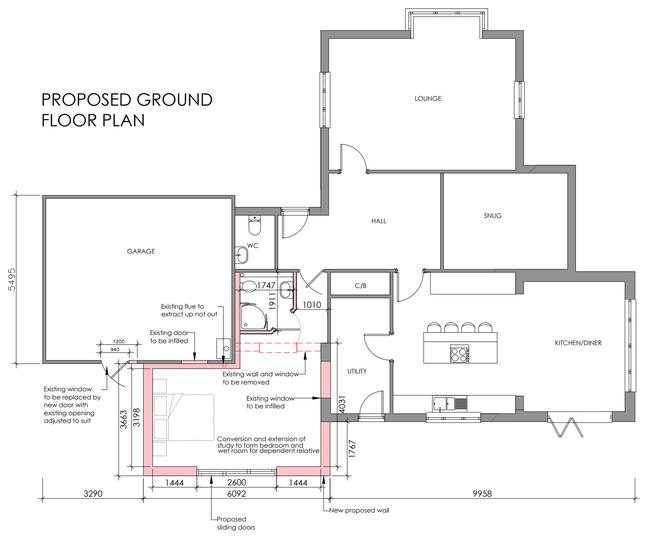

KEY / SECTIONS

- Existing walls to be retained.
- Existing walls to be removed.
- Proposed walls.

PROPOSED ROOF PLAN

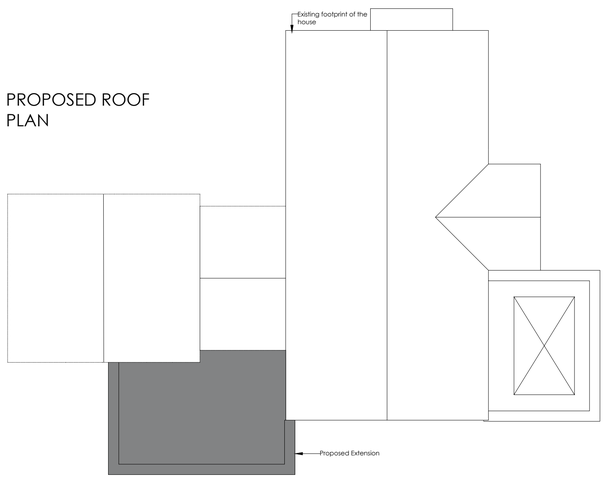

SCALE 1:100 (METRES)

0 5 10

REV	DATE	BY	REVISION NOTES

Suite 2, Clare Hall,
St Ives Business Park,
Parsons Green,
St Ives,
Cambs, PE27 4WY

© COPYRIGHT

Tel: 01480 494969
Email: enquiries@planningandarchitecture.co.uk
Web: www.planningandarchitecture.co.uk

PARTNERS in PLANNING and ARCHITECTURE

PROJECT
Blyth House,
Holywell Front,
Holywell,
St Ives, PE27 4TQ

CLIENT
Richard Beadles

DRAWING TITLE
Proposed Floor Plan and Elevations

DRAWN BY	SCALE	
LJ	1:100@A1	
DATE	DWG. No.	REV.
02/06/25	2018.03.102	