N

CONGER LANE

Karrick Cottage

Kingfisher Cottage

Wren Cottage

The Maltings

Foxton House

BACK LANE

HOLYWELL FRONT

The Rectory

Churchside




Ordnance Survey (c) Crown Copyright 2011.
All rights reserved. Licence number 100020449

Location Plan 1:1250 @ A 1

Area = 947m2

SCALE 1:1250 (METRES)
0 20 40 60

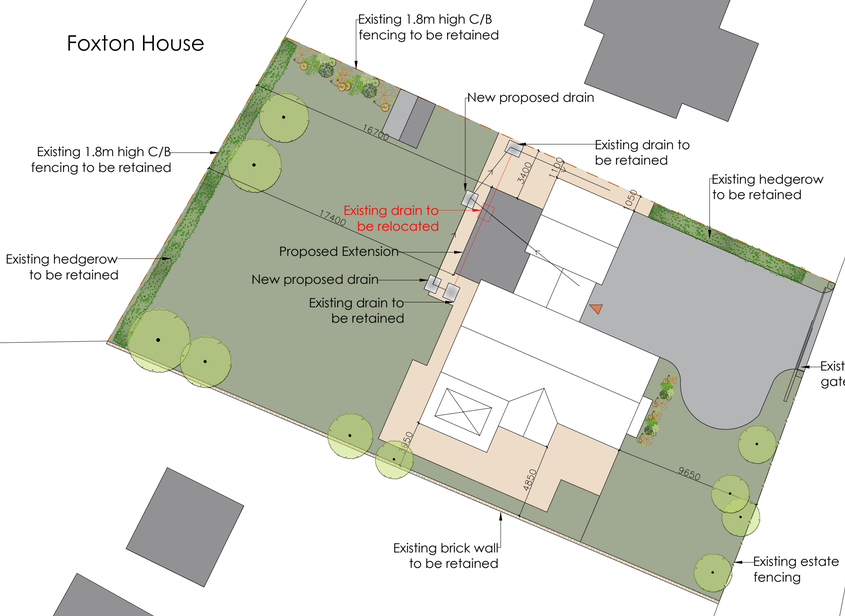

Proposed Block Plan
Scale 1:200

KEY

- Existing trees to be retained
- Existing hedge to be retained
- Existing soft landscaping
- Proposed 1.8m high C/B fence
- Indian Sandstone patio slabs
- Grass
- Grey Tarmac
- Dwelling access point

SCALE 1:200 (METRES)
0 5 10 15 20

REV	DATE	BY	REVISION NOTES

Suite 2, Clare Hall,
St Ives Business Park,
Parsons Green,
St Ives,
Cambs, PE27 4WY

© COPYRIGHT

Tel: 01480 494569
Email: enquiries@planningandarchitecture.co.uk
Web: www.planningandarchitecture.co.uk

PARTNERS in PLANNING and ARCHITECTURE

PROJECT
Blyth House,
Holywell Front,
Holywell,
St Ives, PE27 4TQ

CLIENT
Mr Beadles

DRAWING TITLE
Site Location Plan and Proposed Block Plan

DRAWN BY	SCALE	REV.
LJ	1:200-1:1250@A1	
DATE	DWG. No.	-
28/05/25	2018.03.100	