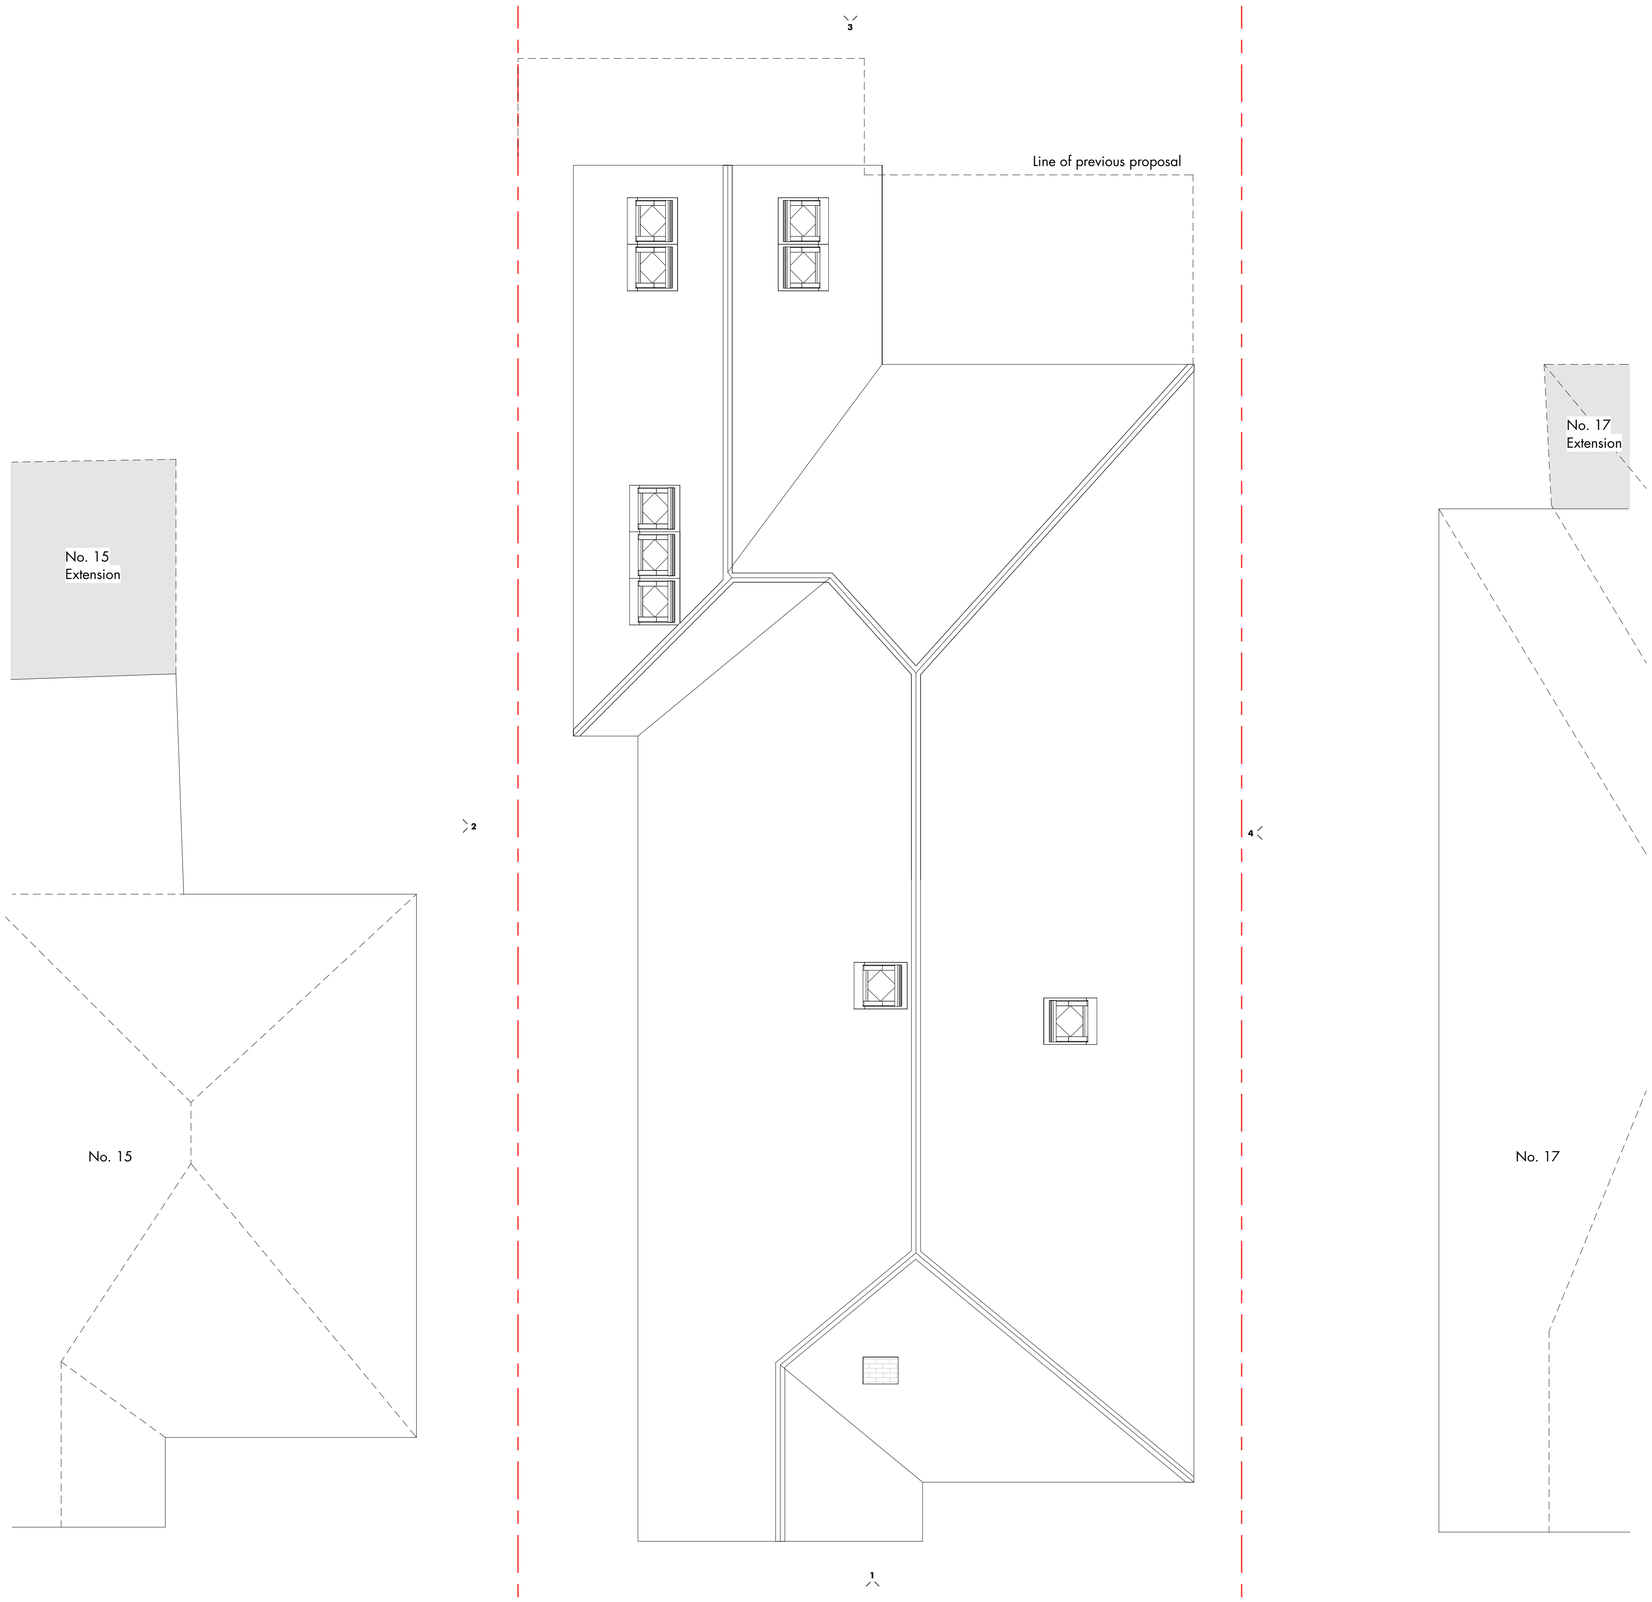

Roof Plan - Proposed

Area Schedule

Floor Level	Area (m2)	Area (sq ft)
GROUND FLOOR	81.8 m²	880.72 ft²
	81.8 m²	880.72 ft²

Rev	Drawn	Date	Details
E	ERS	03.02.24	Updated as per Planning Request
D	ERS	28.11.24	Layout and Window Updates
C	ERS	20.11.24	Reducing the massing and reconfiguring the roof
B	ERS	02.09.24	New layout options
A	ERS	02.08.24	New layout options and elevation options
-	ES	04.06.24	First Issue

TMV Architects
The Repeater Station
London Road
Norman Cross
Peterborough PE7 3TB

info@tmvarchitects.co.uk
01733 794 795
tmvarchitects.co.uk

Note
Contractors must work only to figured dimensions which are to be checked on site, any discrepancies are to be reported to the architect before proceeding

All rights described in chapter IV of the copyright, designs and patents act 1988 have been generally asserted

Information contained within this drawing is the sole copyright of TMV Architects and should not be reproduced or imparted to a third party without written permission

Scale Bar
0 0.5 1 1.5 2 2.5

Planning

Drawing Name
Proposed Roof Plan

Project Name
17 Miller Way, Brampton, Huntingdon, PE28 4RR

Project No.
1128

Dwg No.
006

Rev.
E

Scale
1 : 50 @ A1

Drawn
ERS

Date
20.11.24