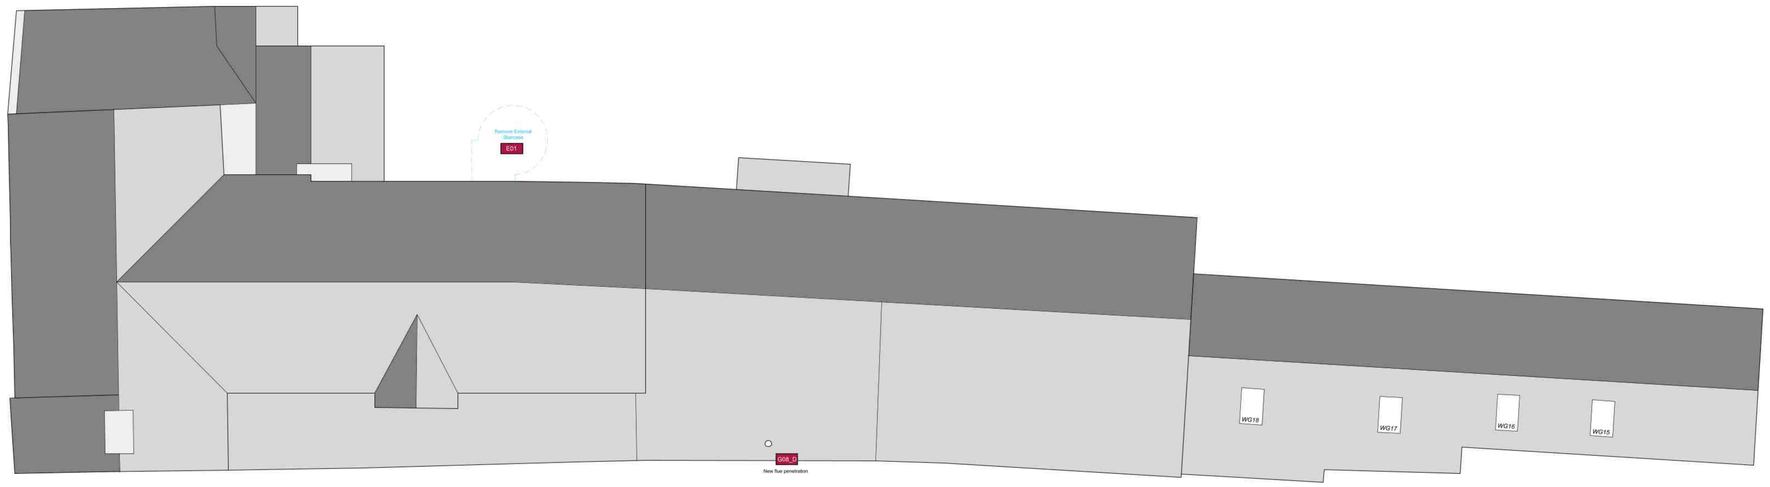

150
0
125m

REV	DATE	DESCRIPTION	REVISED BY	APPROVED BY

PROPOSED ROOF PLAN

CHEQUERS INN, ST MARYS STREET
EYNESBURY, ST NEOTS, PE19 2TA

CLIENT:
MR & MRS RODLEY

DATE:	SCALE:	DRAWN BY:	APPROVED BY:
APR 2025	1:50@A0	JR	SK

DRAWING NUMBER: P22-2786_DE_09_0
OFFICE: BRM

PEGASUS GROUP

© Pegasus Planning Group Limited. © Crown copyright and database rights OS 100042093. Promap Licence number 100020449. EmapSite Licence number 0100031673. Terms & Conditions @ pegasusgroup.co.uk