


FRONT ELEVATION (ARTIST'S IMPRESSION - LOOKING WEST)
Scale 1:100



PLAN VIEW (TOP VIEW)
Scale 1:100

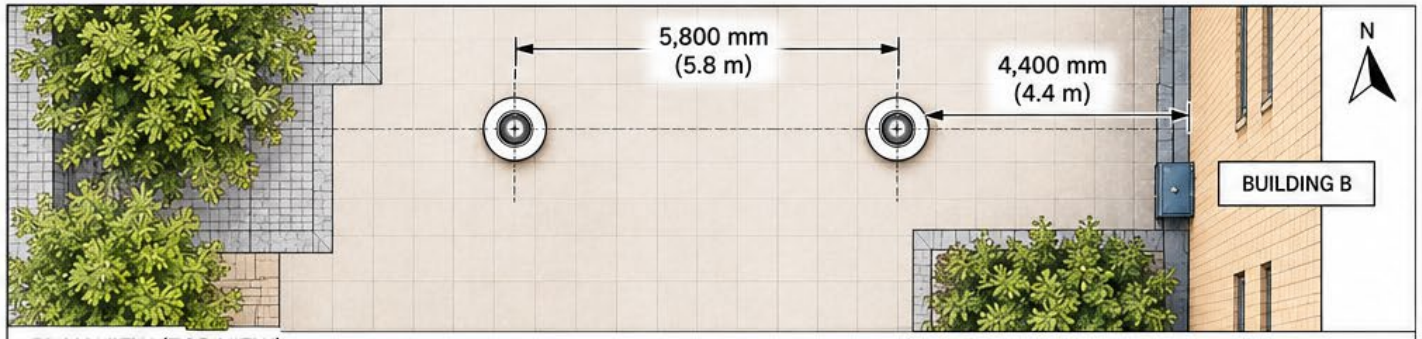

FLAGPOLE ELEVATION (TYPICAL)
Scale 1:100

FLAGPOLE SPECIFICATION (Each pole)	
Height	10,000 mm (10.0 m)
Material	Glass Reinforced Plastic (GRP)
Finish	White
Base	Hinged base plate
Finial	Gold onion finial
Halyard	Internal
Quantity	Two existing flagpoles
Installation	Existing; approximately four years ago

NOTES (ELEVATION)

1. Height measured from finished ground level to top of finial.
2. Flag shown for illustrative purposes only.
3. Average adult height shown for scale (1,800 mm).



Scale 1:100 (metres)

NOTES (PLAN)

1. Two flagpoles existing within paved courtyard.
2. Flagpoles are 10,000 mm (10.0 m) in height.
3. Distance between flagpoles (centre to centre): 5,800 mm (5.8 m).
4. Distance from centre of right-hand flagpole to Building B: 4,400 mm (4.4 m).
5. Drawing based on site survey and indicative measurements.
6. For planning purposes only.

Planning Application Ref: 26/011927/HDC