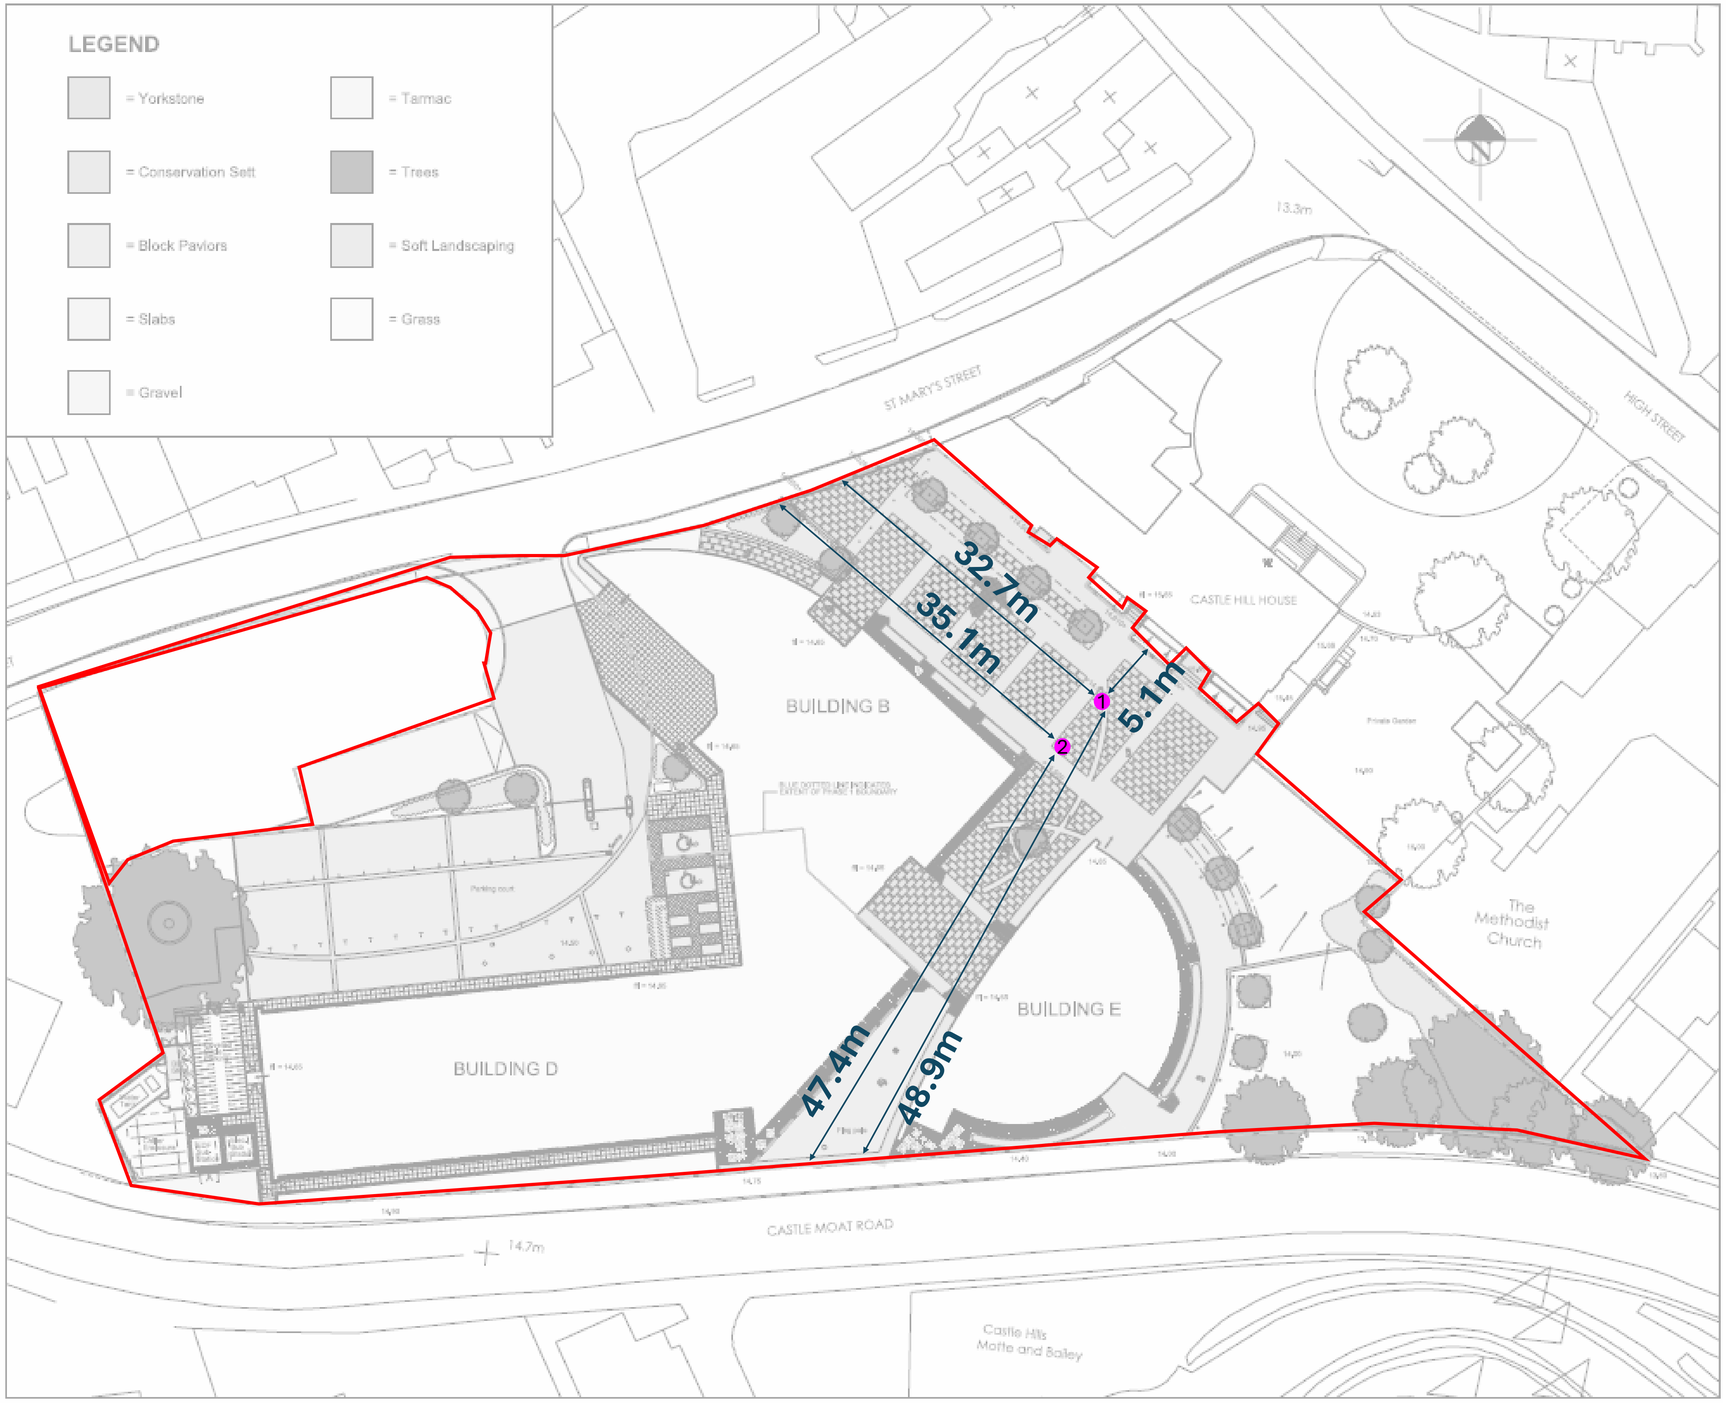


Project/Client: HUNTINGDON DISTRICT COUNCIL CARILLION	Project No: 05093 Dwg No: 1601 Rev: P
Drawing: SITE LAYOUT PLAN	Scale: 1:250 @A1 Drawn By: FB Date: 04.08.06 Checked By: SC Date: 04.08.06

archial

Brook Hall, Brook Street, Warwick, CV34 4BL
T: +44 (0)1926 402323 F: +44 (0)1926 495318
www.archialgroup.com