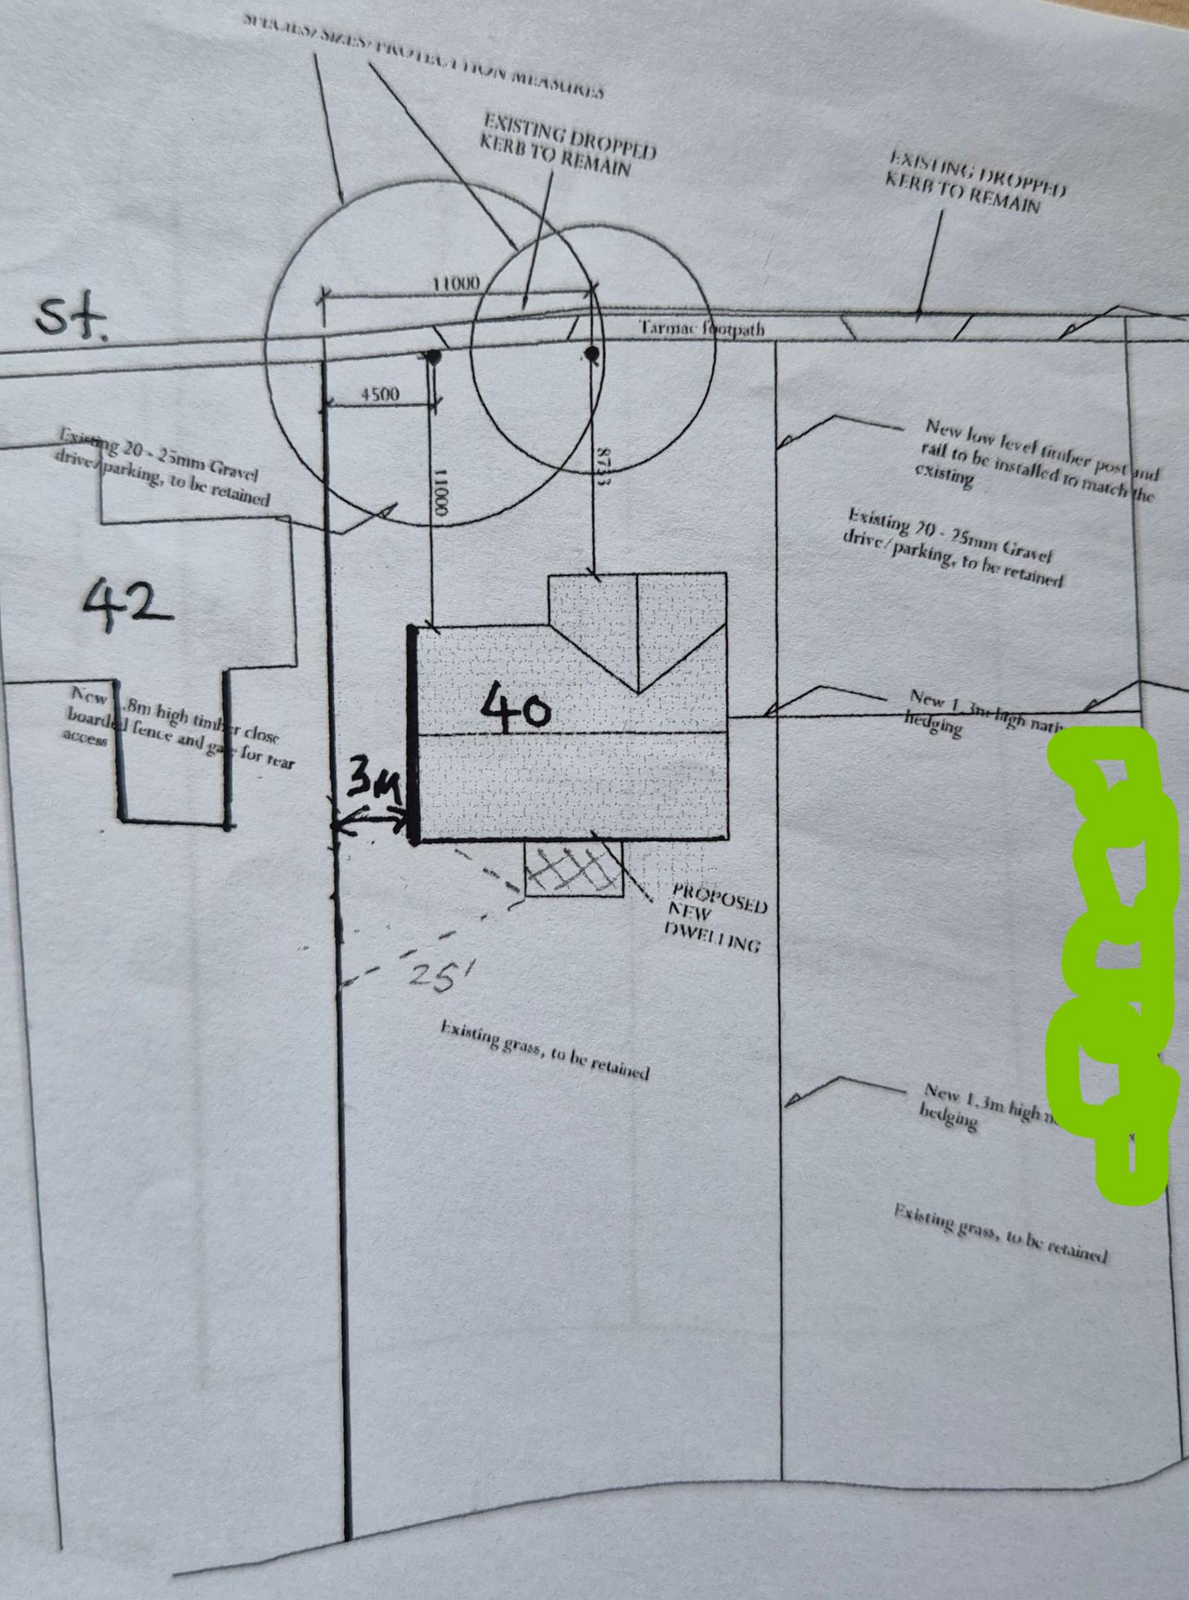


ROPOSED BLOCK PLAN

LE 1:200