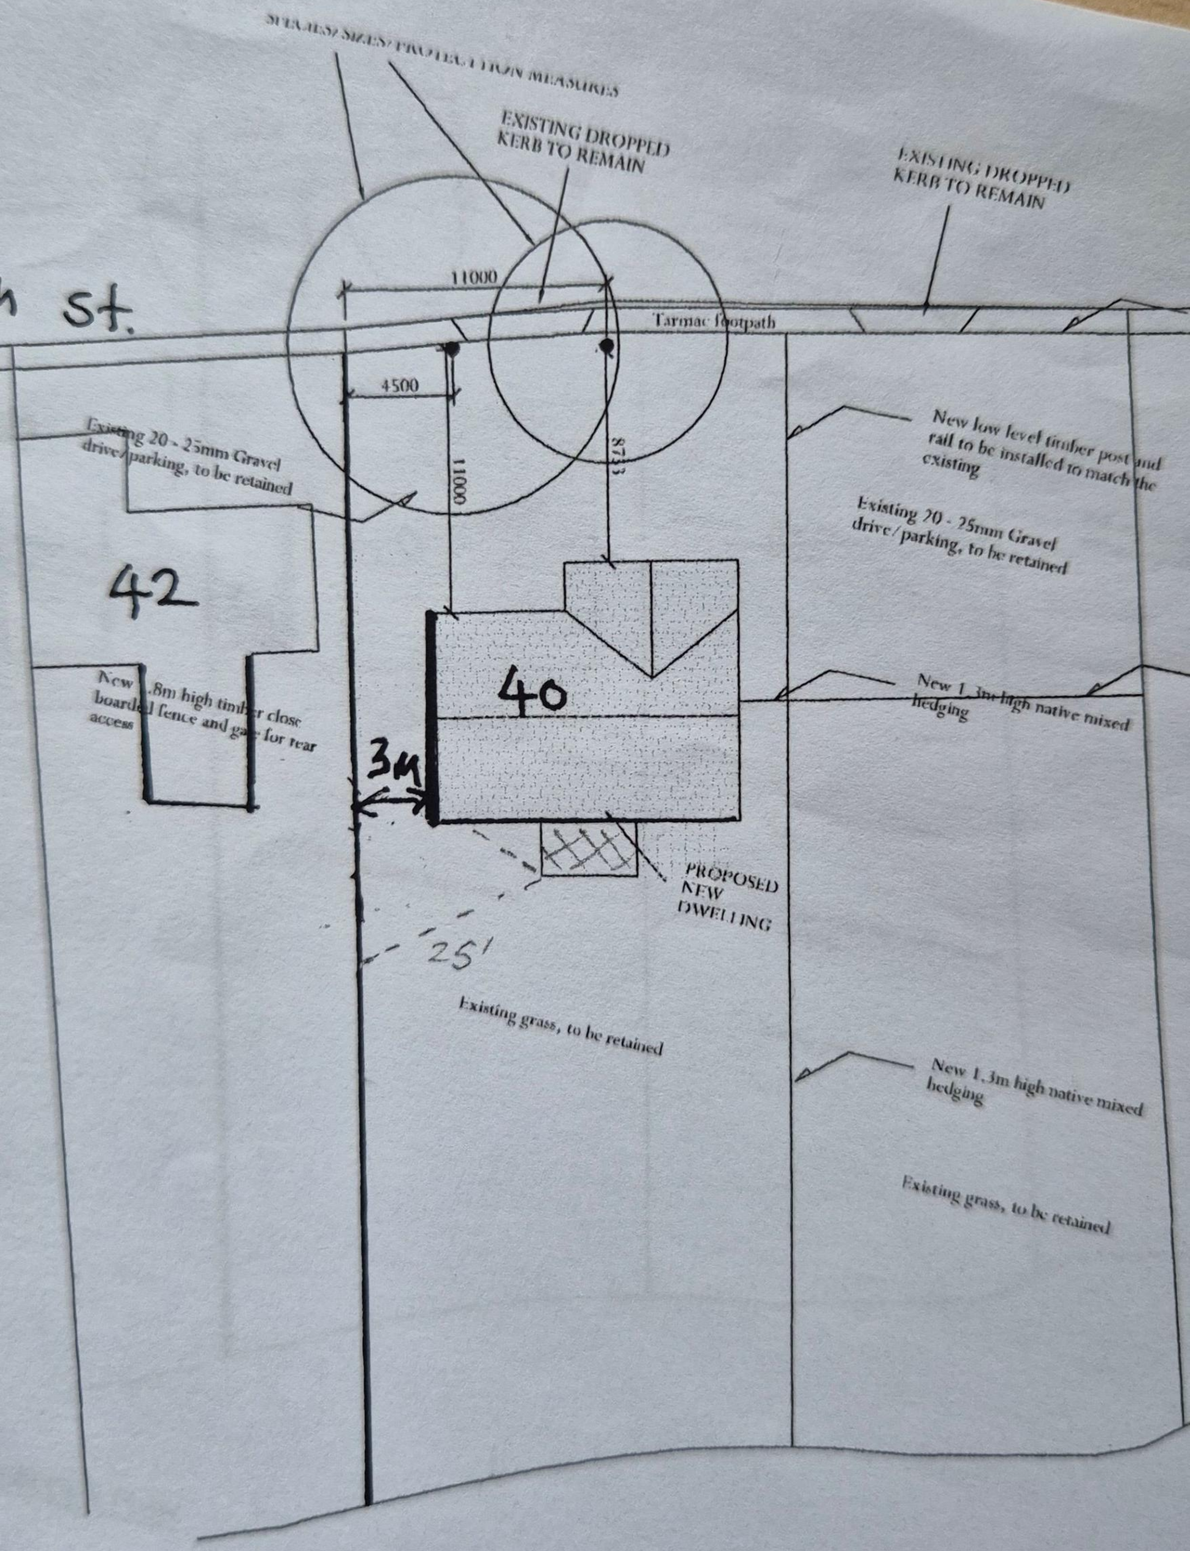


PROPOSED BLOCK PLAN

SCALE 1:200