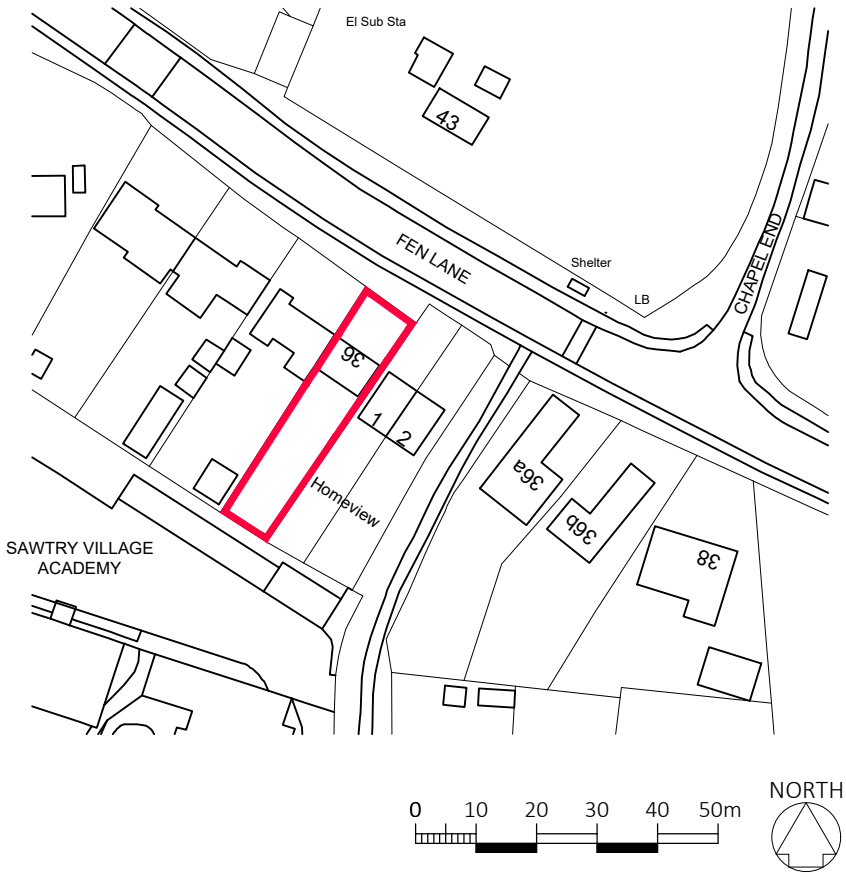

© Crown copyright. All rights reserved. Licence number AR 100005788

RESIDENTIAL ANNEX to 36 FEN LANE, SAWTRY
For OAK HOUSE HOMECARE LTD
SITE: LOCATION PLAN

Scale: 1:1250 @ A4 Date: 06/01/2025
Drawn: DC Dwg No: 24064/L(90.1)01

PDG ARCHITECTS LTD
1 Eaglethorpe Barns,
Eaglethorpe, Warmington,
Peterborough, PE8 6TJ
T: 01733 371000
E: design@pdgarchitects.co.uk
W: www.pdgarchitects.co.uk

© 2024 PDG Architects Ltd. All rights reserved. This drawing remains the property of PDG Architects Ltd at all times and may not be reproduced or copied in whole or in part without their written consent