
No.	Note
1	ALL DIMENSIONS SHOWN ON THE DRAWING ARE PROVIDED IN GOOD FAITH FOR PLANNING AND BUILDING REGULATION PURPOSES ONLY.
2	FOR CONSTRUCTION DETAIL IT IS THE RESPONSIBILITY OF THE BUILDING CONTRACTOR TO CHECK THE ONSITE DIMENSIONS.
3	THE CONTRACTOR IS ADVISED TO SET OUT ANY FACE BRICKWORK TO AVOID UNSIGHTLY CUTS AND CLOSURES.
4	THE PLANNED DIMENSIONS MAY BE ADJUSTED IN ACCORDANCE WITH PROFESSIONAL JUDGEMENT.
5	IF CHANGES ARE TO BE MADE TO THE DRAWINGS OR SPECIFICATIONS, THE ADVICE OF THE BUILDING CONTROL OFFICER SHOULD BE SOUGHT.
6	ROOF CONSTRUCTION DESIGNED BY AN APPROVED ROOF MANUFACTURER.
7	DOORS/WINDOWS SIZES TO BE CHECKED BY THE BUILDER. EXISTING DRAINS TO BE CHECKED TO SEE IF THEY ARE IN WORKING ORDER.

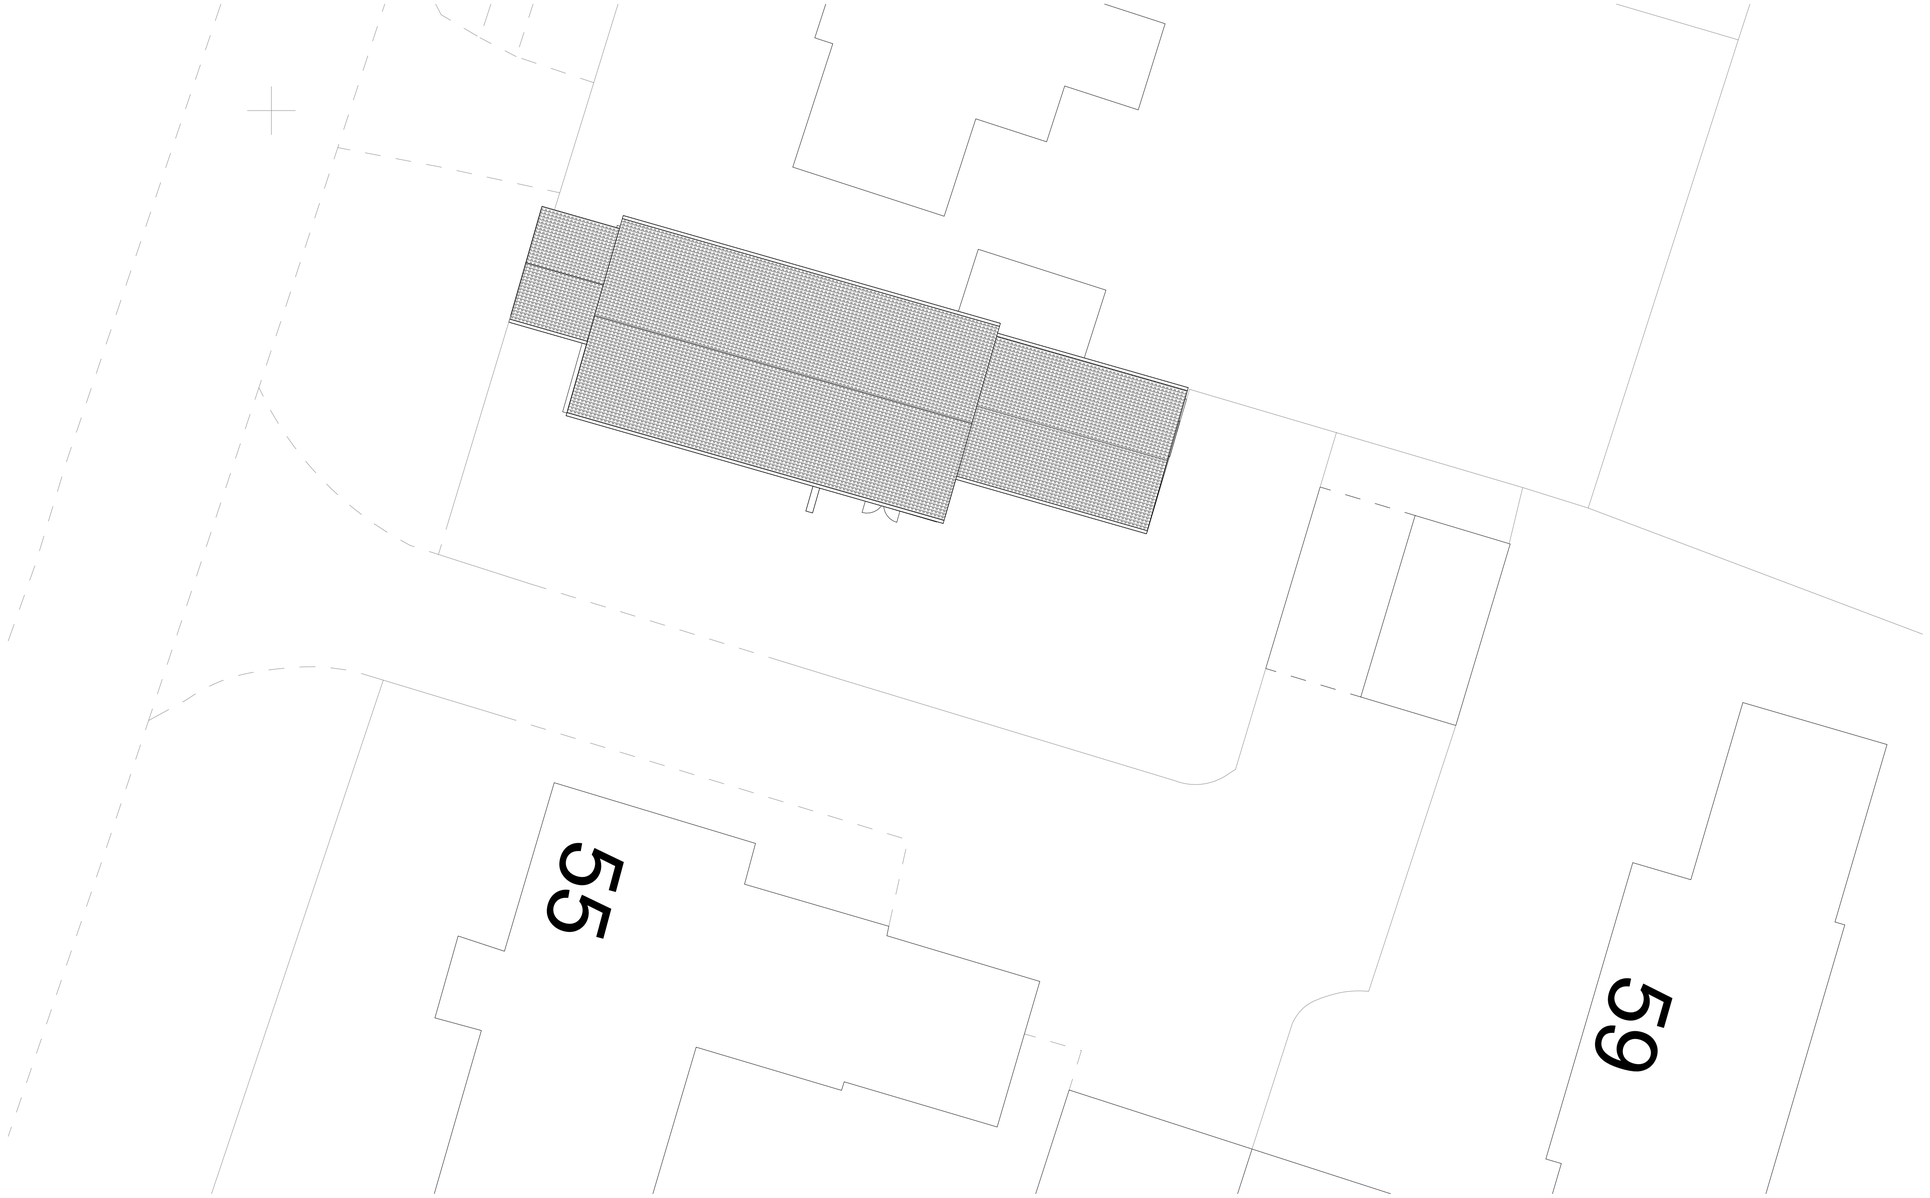

Existing Site Plan
1 : 100

ROBERT JAMES
CAMBRIDGE
Contact Details:
Office: 01223 750323 Mobile: 07815 693563
rob@robertjamescambridge.co.uk info@robertjamescambridge.co.uk

N

Scale 1:100
0 1 2 3 5m

Client
Mr and Mrs Wimbleton

Project
57 Stow Road, Spaldwick

Title
Existing Site Plan

Scales
1 : 100@A1

Drawing
102

Rev