rear extension

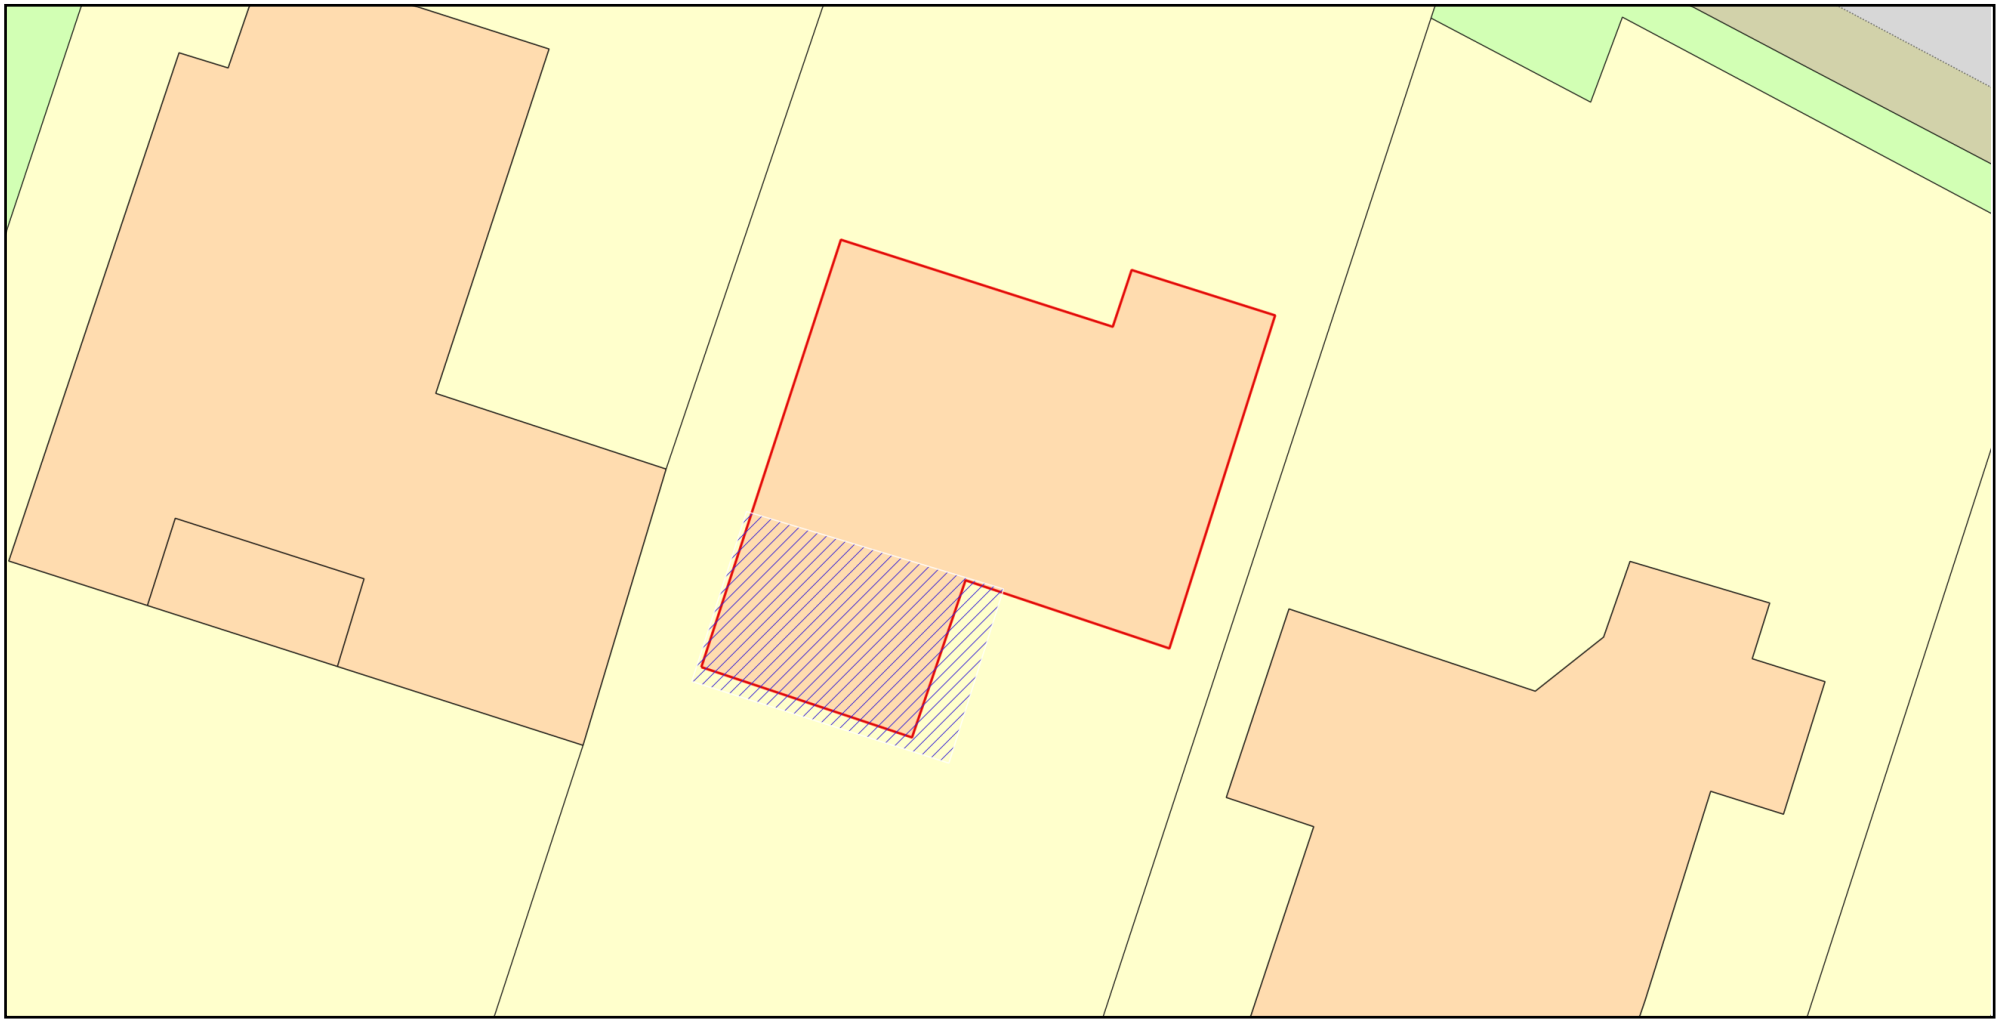

ReQuestaPlan

Plan Produced for: Hollie Coe

Date Produced: 19 Mar 2025

Plan Reference Number: TQRQM25078205330590

Scale: 1:200 @ A4

© Crown copyright and database rights 2025 OS 100042766