General Notes:

1. PLEASE DO NOT SCALE FROM DRAWINGS. Except for Planning

2. Figured dimensions are in millimeters, levels in metres and are to be checked on site prior to all contractors commencing their works.

3. Areas are in metres. Any areas indicated are approximate and indicative only.

4. Any discrepancies to be reported to the Architect in writing prior to any works being carried out.

5. Drawing only to be used for the purpose specified.

| Revision | Date | By | Chkd |
|---|---|---|---|
| | | | |

**TYE** ARCHITECTS

poplar house limbersey lane
maulden bedfordshire mk45 2ea

t: +44(0)1525 406677 e: nicolas@tyearchitects.com
w: www.tyearchitects.com


Project: 2178 : Farmhouse Barn, Great Staughton, PE19 5BE

Title: **Site Location OS Plan - 1:2500** Dwg No: **2178_000**

Purpose: Planning Scale: 1:2500@A3 Revision: **-**

©Confidential copyright Tye Architects under berne & universal copyright convention. Information contained within this drawing is the sole copyright of Tye Architects and is not to be reproduced without their express permission. This document must not be copied without written permission and the contents must not be imparted to a third party nor be used for any unauthorised purpose.

Great Staughton Road

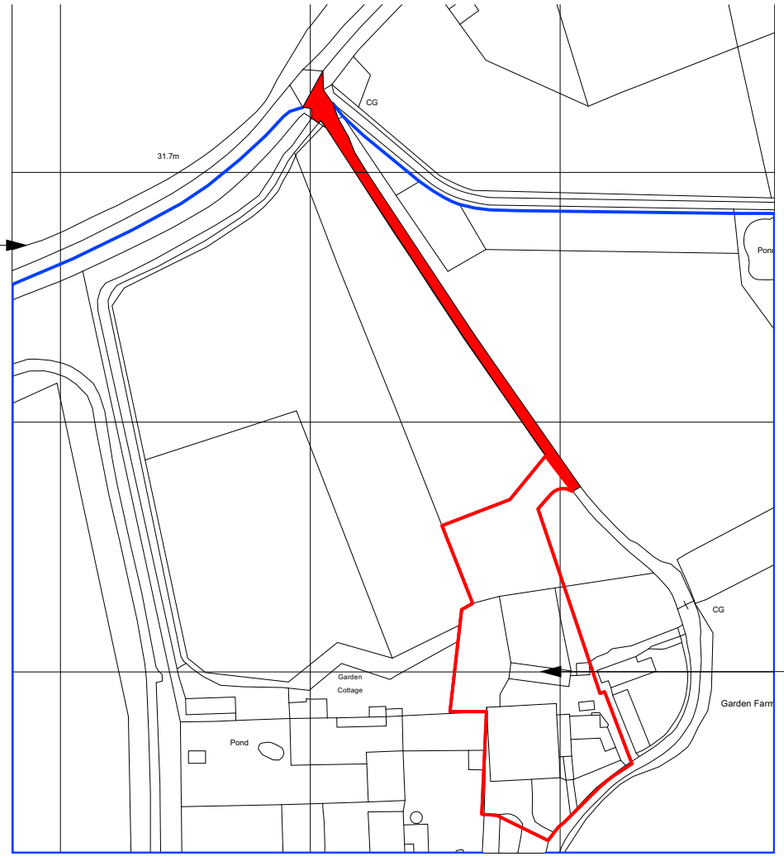


**OS Plan 1:2500**

Barn, over 200metres from roadside



Highway entrance

Barn



**Key:**

Application Site Boundary

Land owned and not part of the application

n

0 25m 50m 75m 100m 125m

scale 1:2500

General Notes:

1. PLEASE DO NOT SCALE FROM DRAWINGS. Except for Planning

2. Figured dimensions are in millimeters, levels in metres and are to be checked on site prior to all contractors commencing their works.

3. Areas are in metres. Any areas indicated are approximate and indicative only.

4. Any discrepancies to be reported to the Architect in writing prior to any works being carried out.

5. Drawing only to be used for the purpose specified.

| Revision | Date | By | Chkd |
|---|---|---|---|
| | | | |

**TYE** ARCHITECTS

poplar house limbersey lane
maulden bedfordshire mk45 2ea


t: +44(0)1525 406677 e: nicolas@tyearchitects.com
w: www.tyearchitects.com

Project: 2178 : Farmhouse Barn, Great Staughton, PE19 5BE

Title: **Site Location Topo Plan : 1:2500** Dwg No: **2178_001**

Purpose: Planning Scale: 1:2500@A3 Revision: **-**

©Confidential copyright Tye Architects under berne & universal copyright convention. Information contained within this drawing is the sole copyright of Tye Architects and is not to be reproduced without their express permission. This document must not be copied without written permission and the contents must not be imparted to a third party nor be used for any unauthorised purpose.

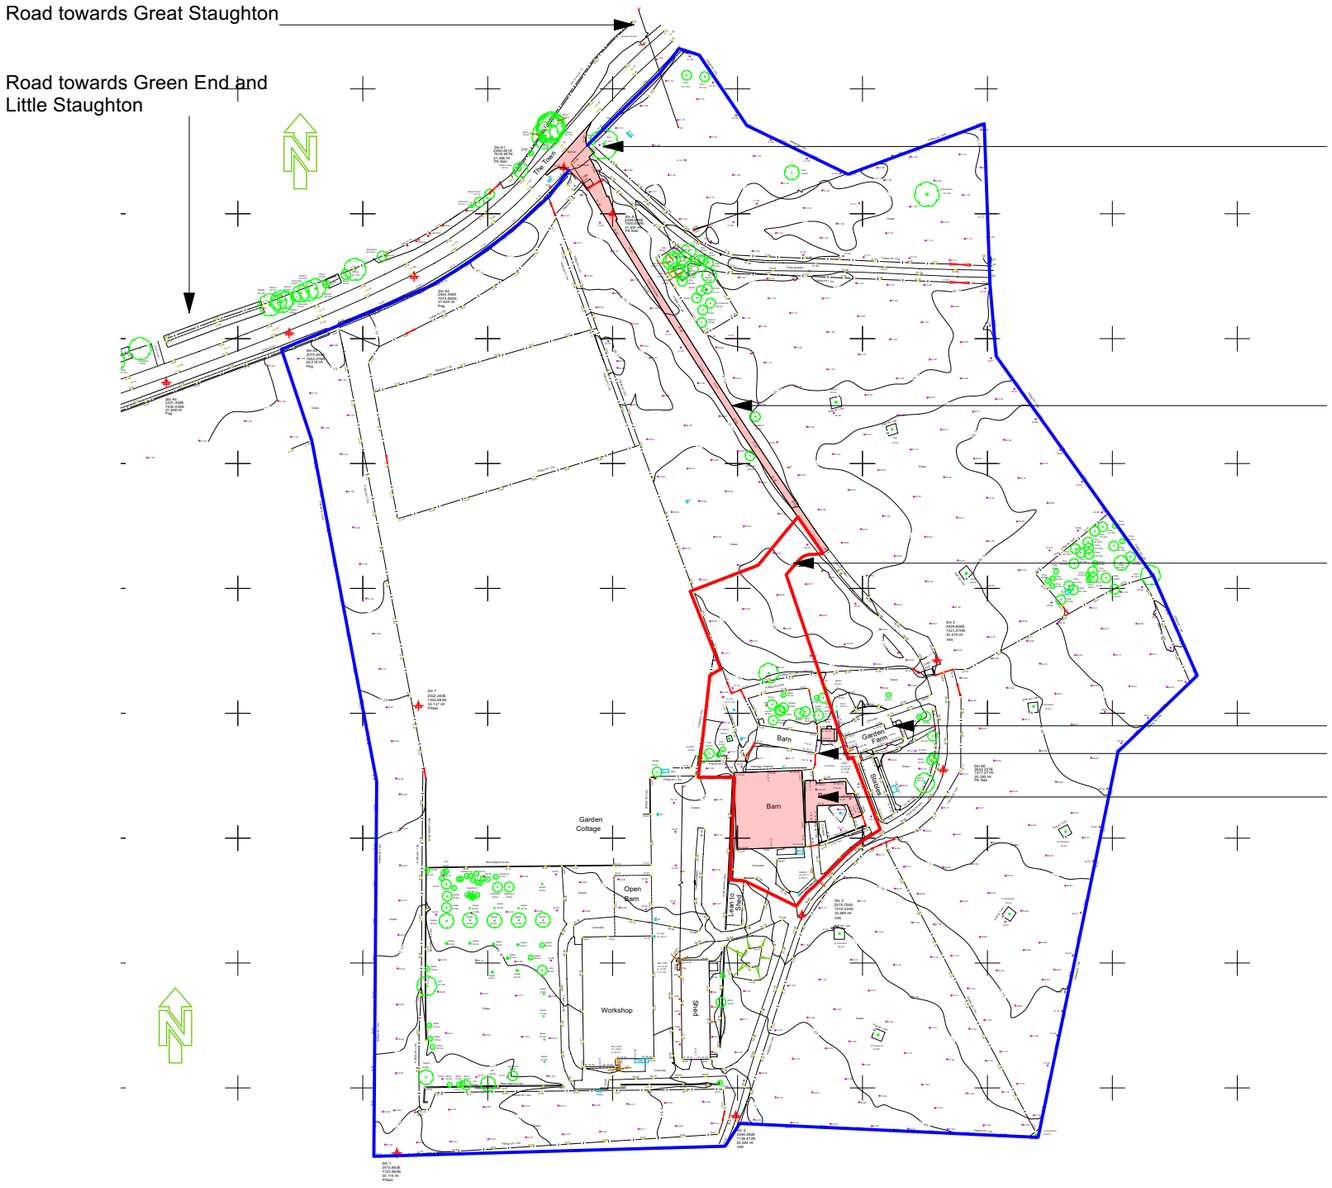
Road towards Great Staughton
Road towards Green End and Little Staughton
Public roadside entrance point
Right of way from barn to highway
Site area 6,250m2 not including right of way
Listed farmhouse
Barn
Buildings to be removed
Garden Cottage
Barn
Open Barn
Workshop
Garden Farm
Land to
Land to
Drive
Drive
Tile Track
Tile Track
Track
Track