

19.00m

FRONT ELEVATION (NORTH)

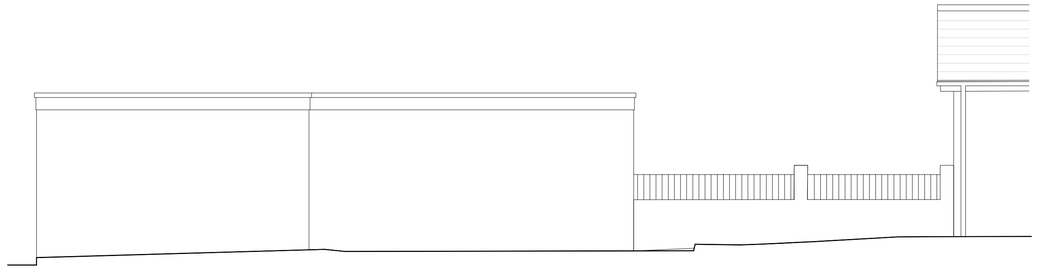

19.00m

REAR ELEVATION (SOUTH)

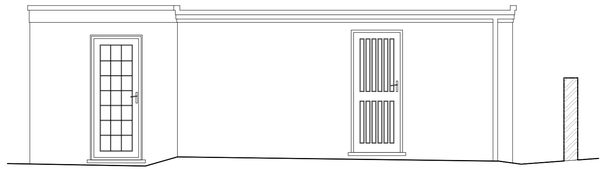

19.00m

SIDE ELEVATION (EAST)

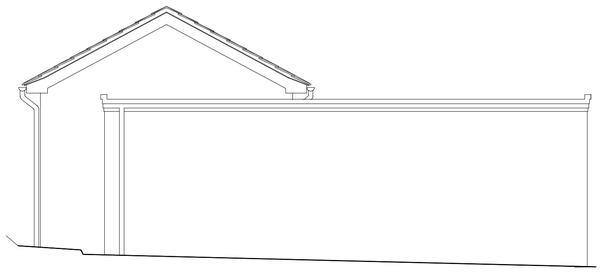

19.00m

SIDE ELEVATION (WEST)

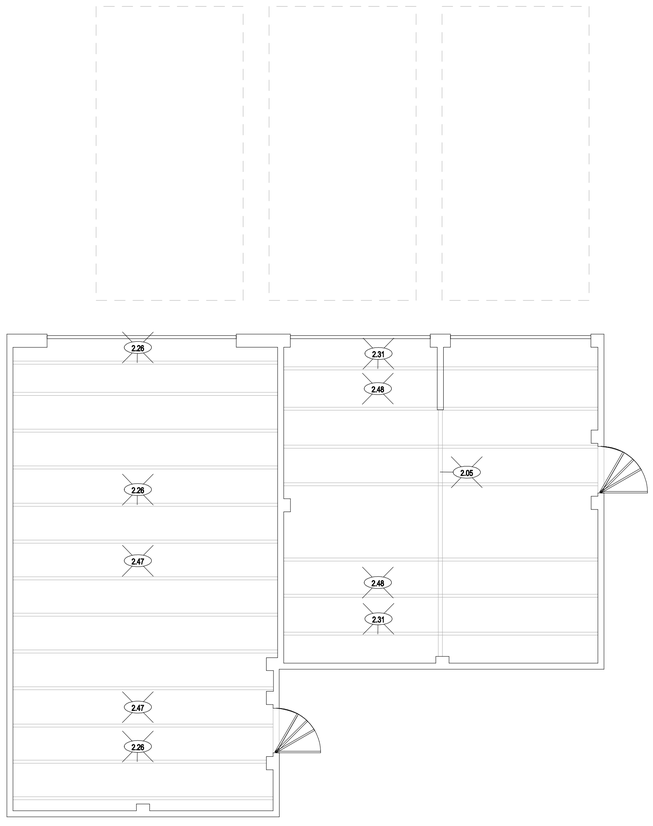

GROUND FLOOR PLAN

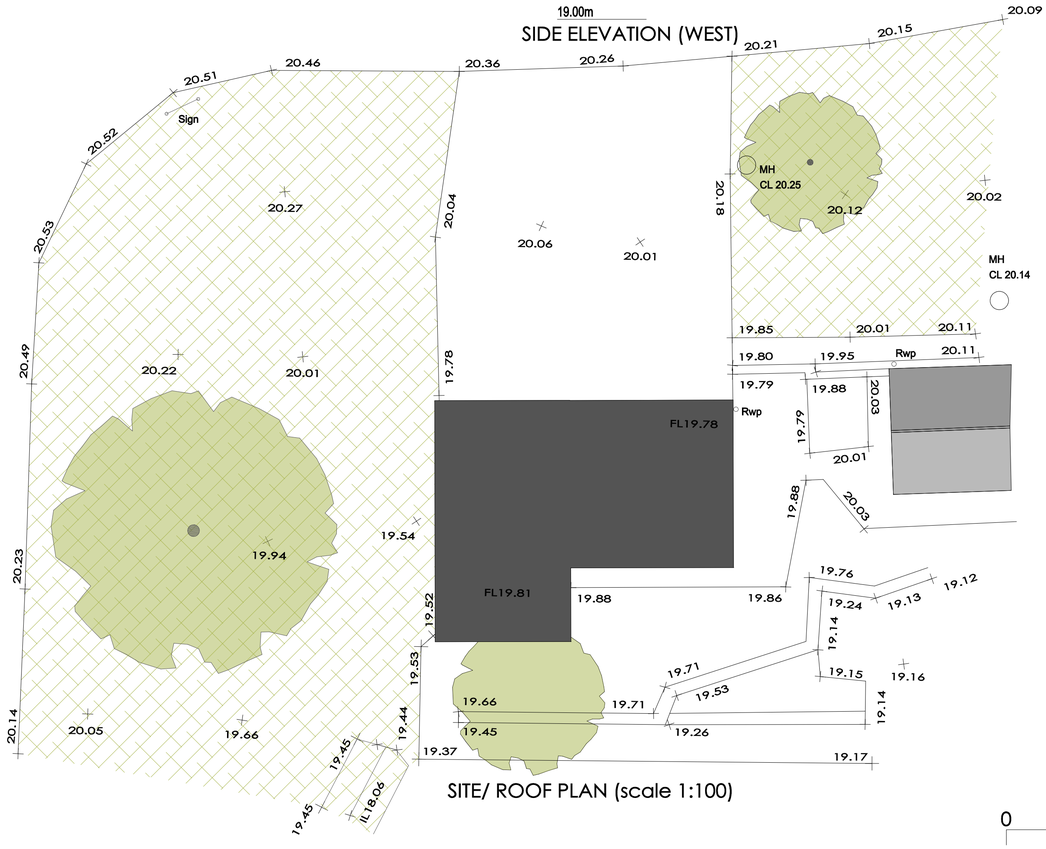

SITE/ ROOF PLAN (scale 1:100)

N

0 5

CAMPBELL McCRAE Limited

architectural services

Chapel House, 5 The Stiles, Godmanchester, Huntingdon, Cambridgeshire, PE29 2JF
Tel: 01480 433073 Web: www.campbell-mccrae.co.uk
Registered number: 7830594. Registered in England and Wales. Registered address: 88 High St, Ramsey, Cambs, PE26 1BS

Project:	Drawing title:	Scale	Date	Drwg No.	Revision
2 Parsons Drive, Ellington	As existing site plan, floor plan &	1:50@A1	Apr 25	22515_02	.

Use figured dimensions only, do not scale.
Campbell McCrae Ltd can accept no responsibility for the interpretation of this drawing when the practice is not named as contract administrator in the building contract.