
GROUND FLOOR 1:100

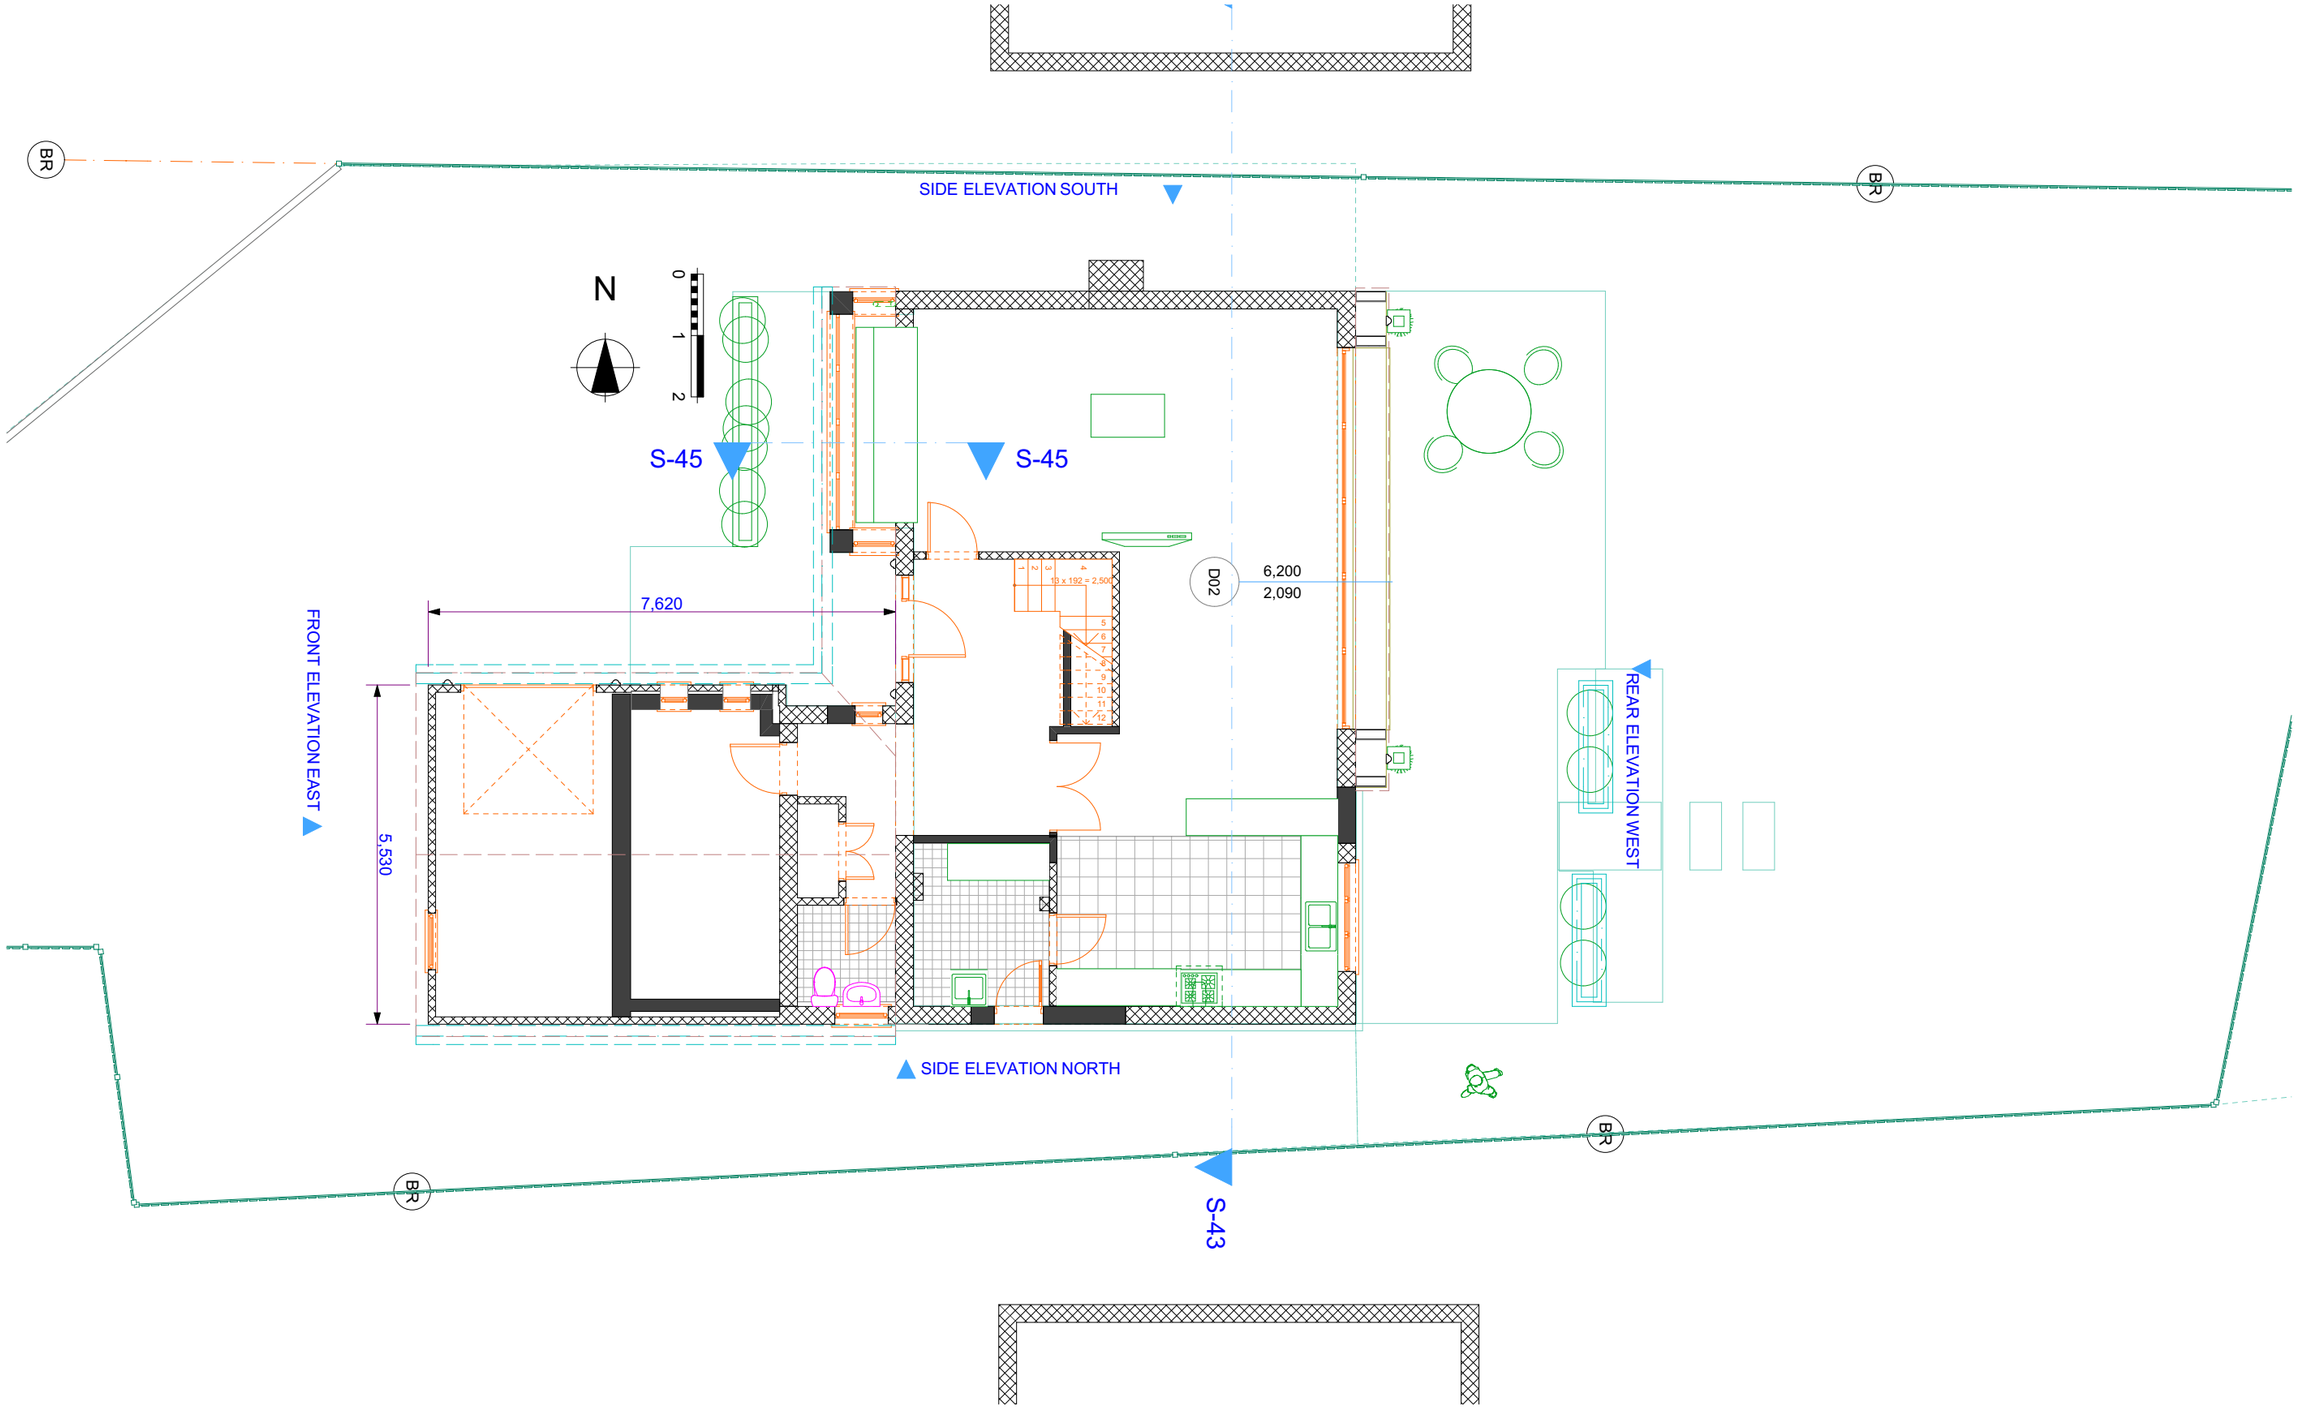

EXISTING STRUCTURE

COMPANY DO NOT ACT AS PRINCIPAL DESIGNER (CMD REGULATION 2015) DO NOT SCALE FROM THIS DRAWING, WORK TO FIGURED DIMENSIONS ON SITE

DRAWING	GROUND FLOOR PLAN EXISTING	44 Felaw Maltings Felaw Street IP2 8SJ Ipswich	**architect-4U** www.architect-4u.co.uk	PROJECT TITLE	EXTENSIONS PROJECT	SCALE AT	SCALE 06/10/2026	PROJECT ID 2610- 0805
DRAWING STATUS	PLANNING APPLICATION			CLIENT	MR. TOM CLARKE	SCALE 1:100	PAPER SCALE A3	DRAWING NR 106
				ADDRESS	17 Priory Close, Needingworth			