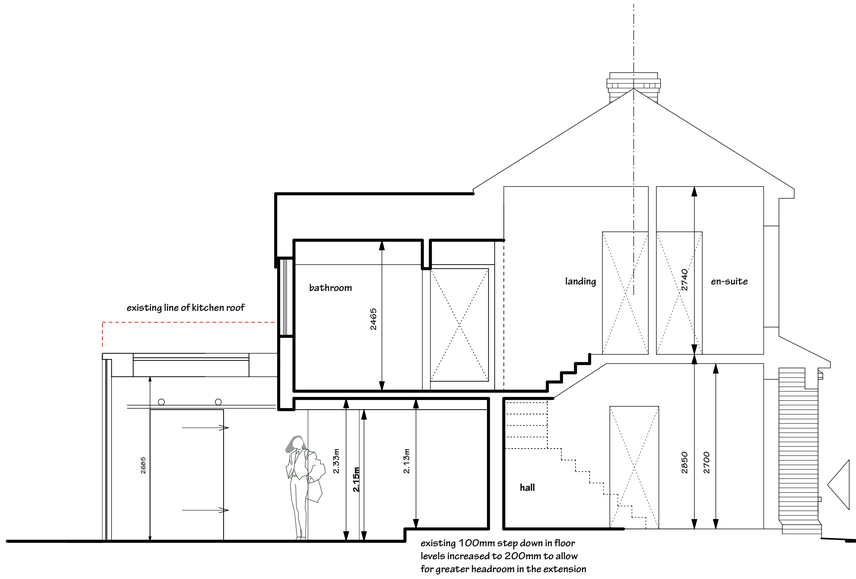

BUILDING SECTION A-A

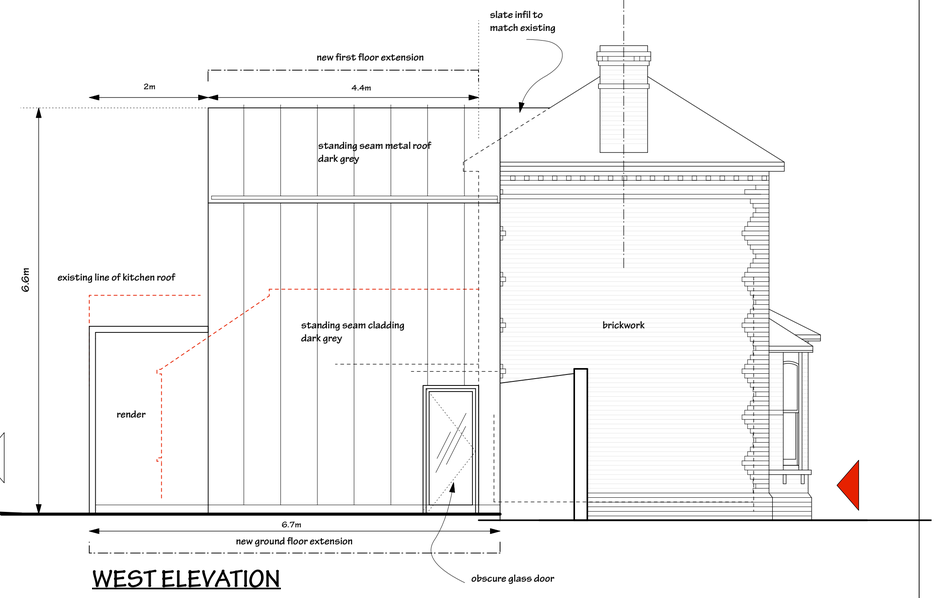

WEST ELEVATION



NORTH ELEVATION
FRONT (STREET) ELEVATION

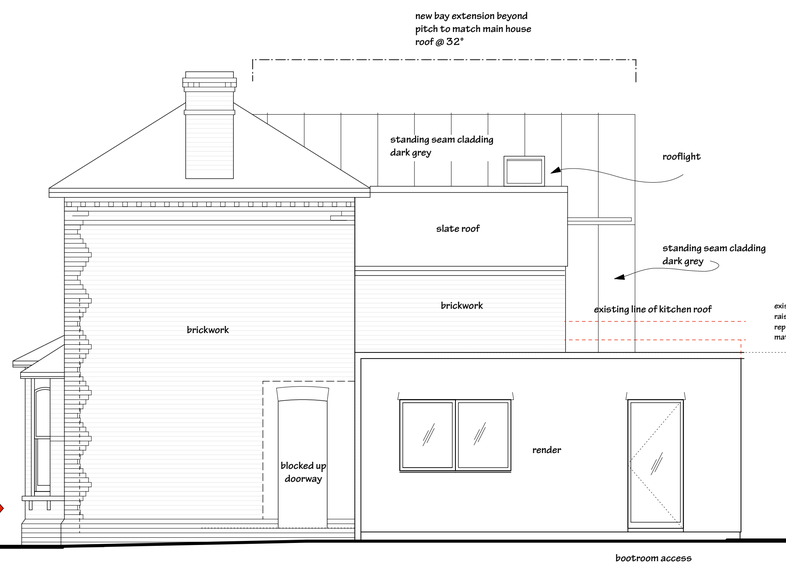

EAST ELEVATION

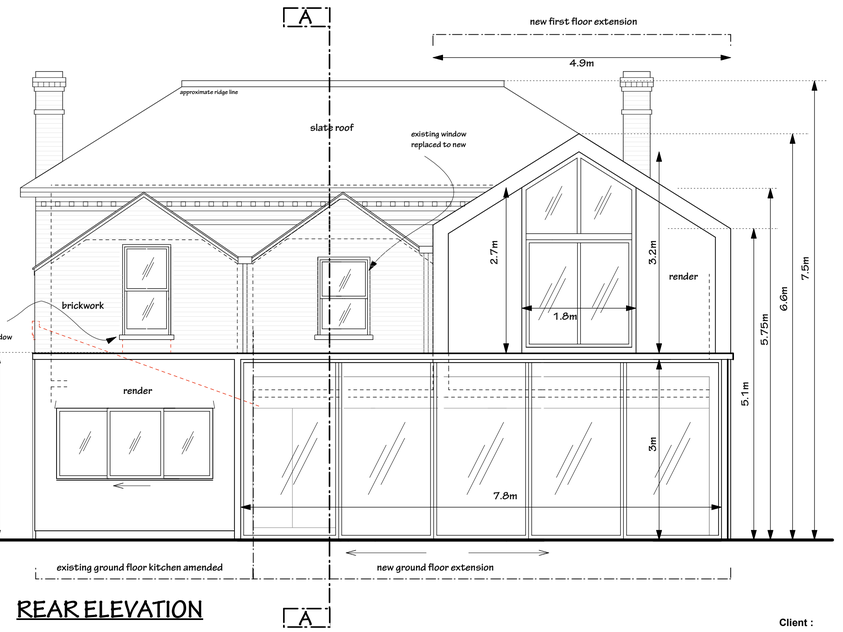

REAR ELEVATION

© This drawing and the information hereby depicted are the copyright of
H DAVIES ARCHITECTURAL DESIGN
and may not be reproduced in whole or part thereof or amended except by written
permission. No liability will be accepted for amendments made by other persons.

Client :
Mrs C Thompson

Project :
Alterations & Extensions to Existing Dwelling
63 Avenue Rd, St Neots. PE19 1LH

Drawing :
As Proposed: Elevations & Sections

Scale : 1:50 @ A1	Job Number :	dwg Number :	Revision :
Purpose : **PLANNING**	**25.108**	**AL.P.05**	**E**
Drawn By/Date HD/ 06/11/25			

H DAVIES ARCHITECTURAL DESIGN
THE ROOM,
Quarry Mawr,
Boncath,
Pembrokeshire SA37 0HA
mob: 07801270959
email: hd@hd-architecture.co.uk