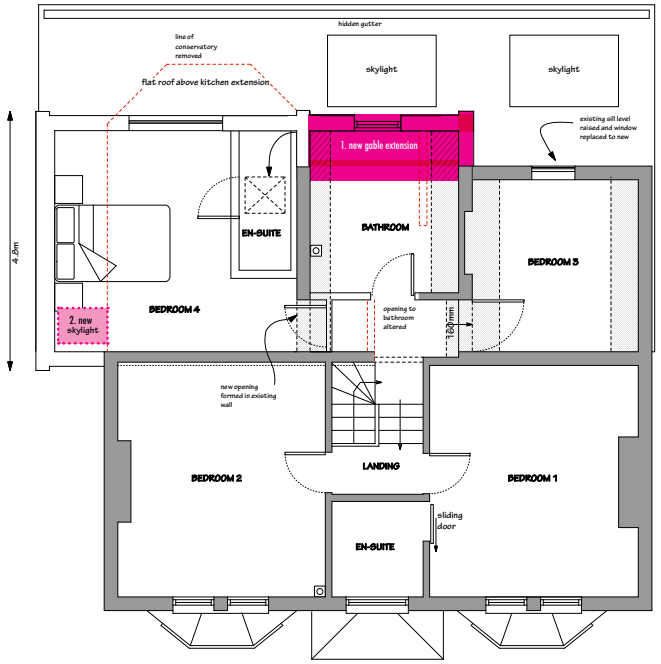

FIRST FLOOR PLAN
1:50

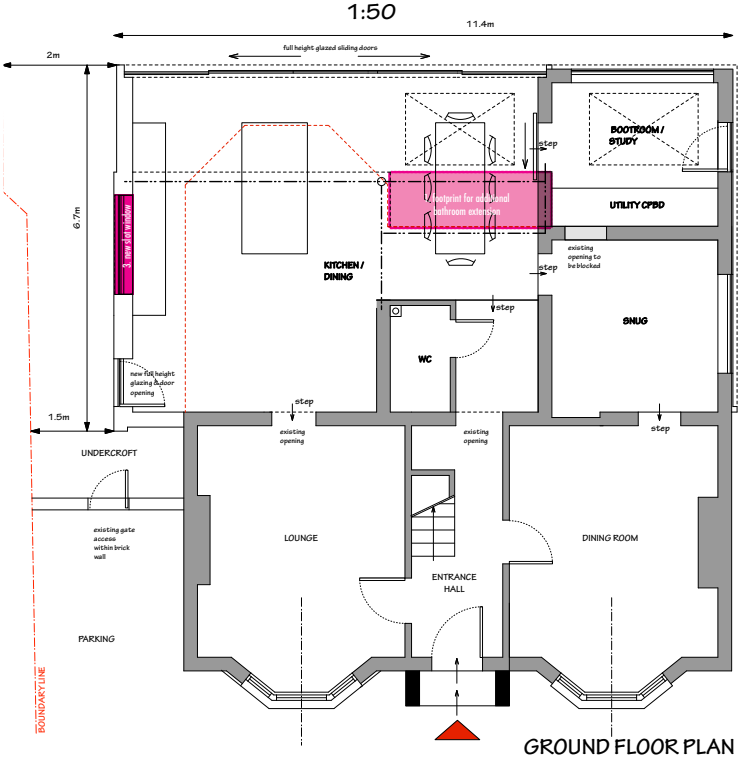

GROUND FLOOR PLAN
1:50

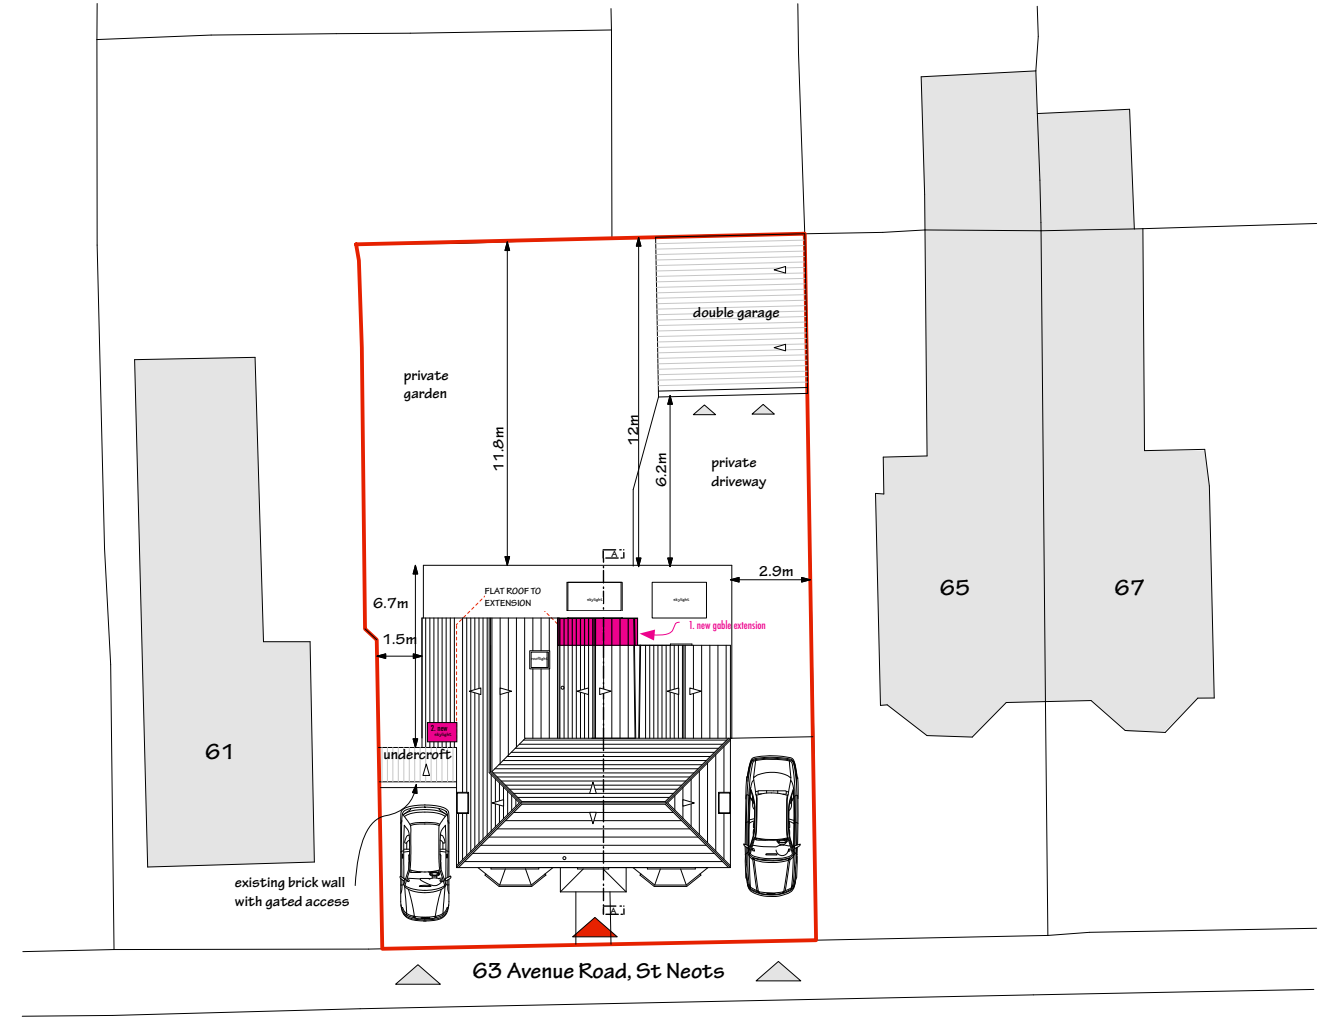

PROPOSED SITE PLAN WITH ROOF
1:100

AVENUE ROAD

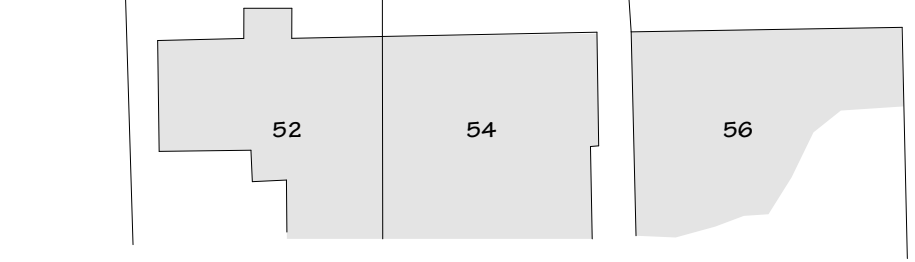

Client :
Mrs C Thompson

Project :
Alterations & Extensions to Existing Dwelling
63 Avenue Rd, St Neots. PE19 1LH

NMA alterations are shown in pink

Scale : 1:50 @ A1	Job Number :	dwg Number :	Revision :
Purpose : NMA	25.108	AL.P.04	E
Drawn By/Date 19/10/16			