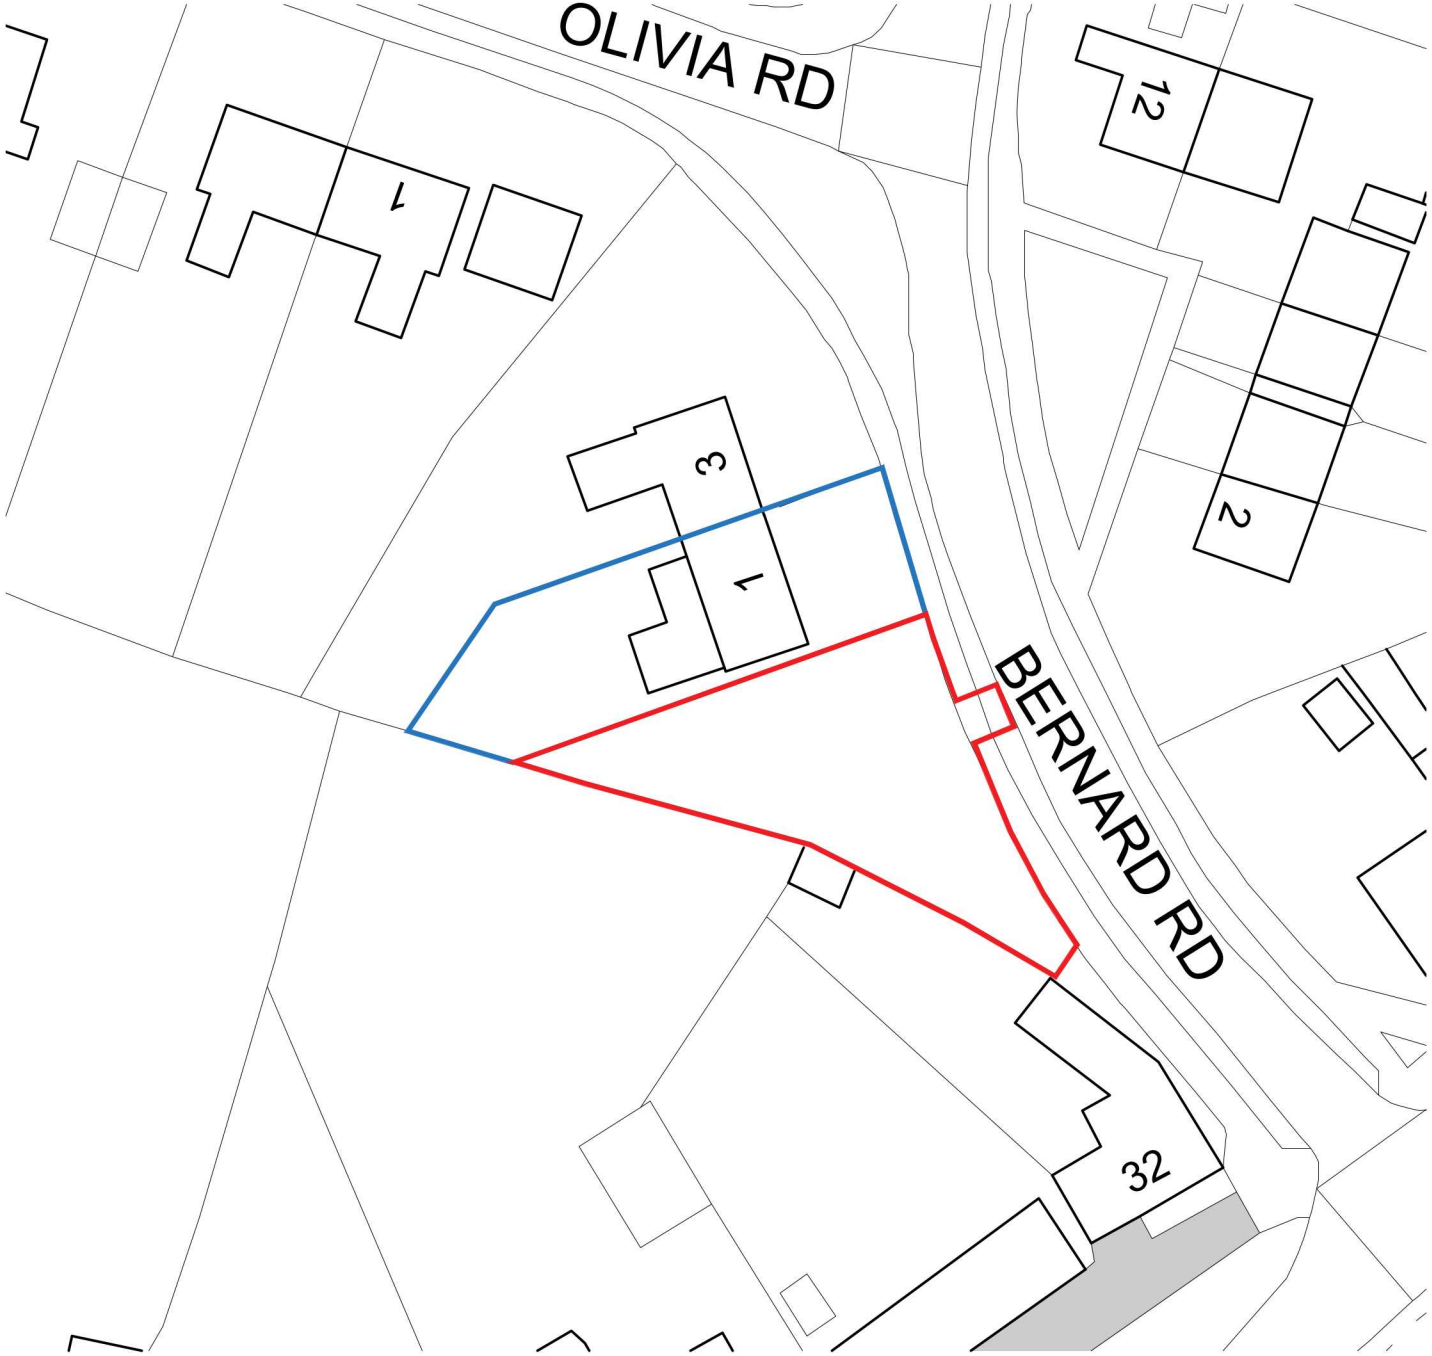


TMV Architects
The Repeater Station
London Road
Norman Cross
Peterborough PE7 3TB

info@tmvarchitects.co.uk
01733 794 795
tmvarchitects.co.uk

Scale Bar

0 40

Contractors must work only to figured dimensions which are to be checked on site, any discrepancies are to be reported to the architect before proceeding.

All rights described in chapter IV of the copyright, designs and patents act 1988 have been generally asserted.

Information contained within this drawing is the sole copyright of TMV Architects and should not be reproduced or imparted to a third party without written permission.

Rev.	Date	Details

Planning

Drawing Name
Site Location Plan

Project Name	Project No.	Dwg No.
1 BERNARD ROAD, BRAMPTON	896	001
	Rev.	Scale
	-	1:500 @ A4
	Drawn	Date
	EBS	07.12.21