
Abbots House

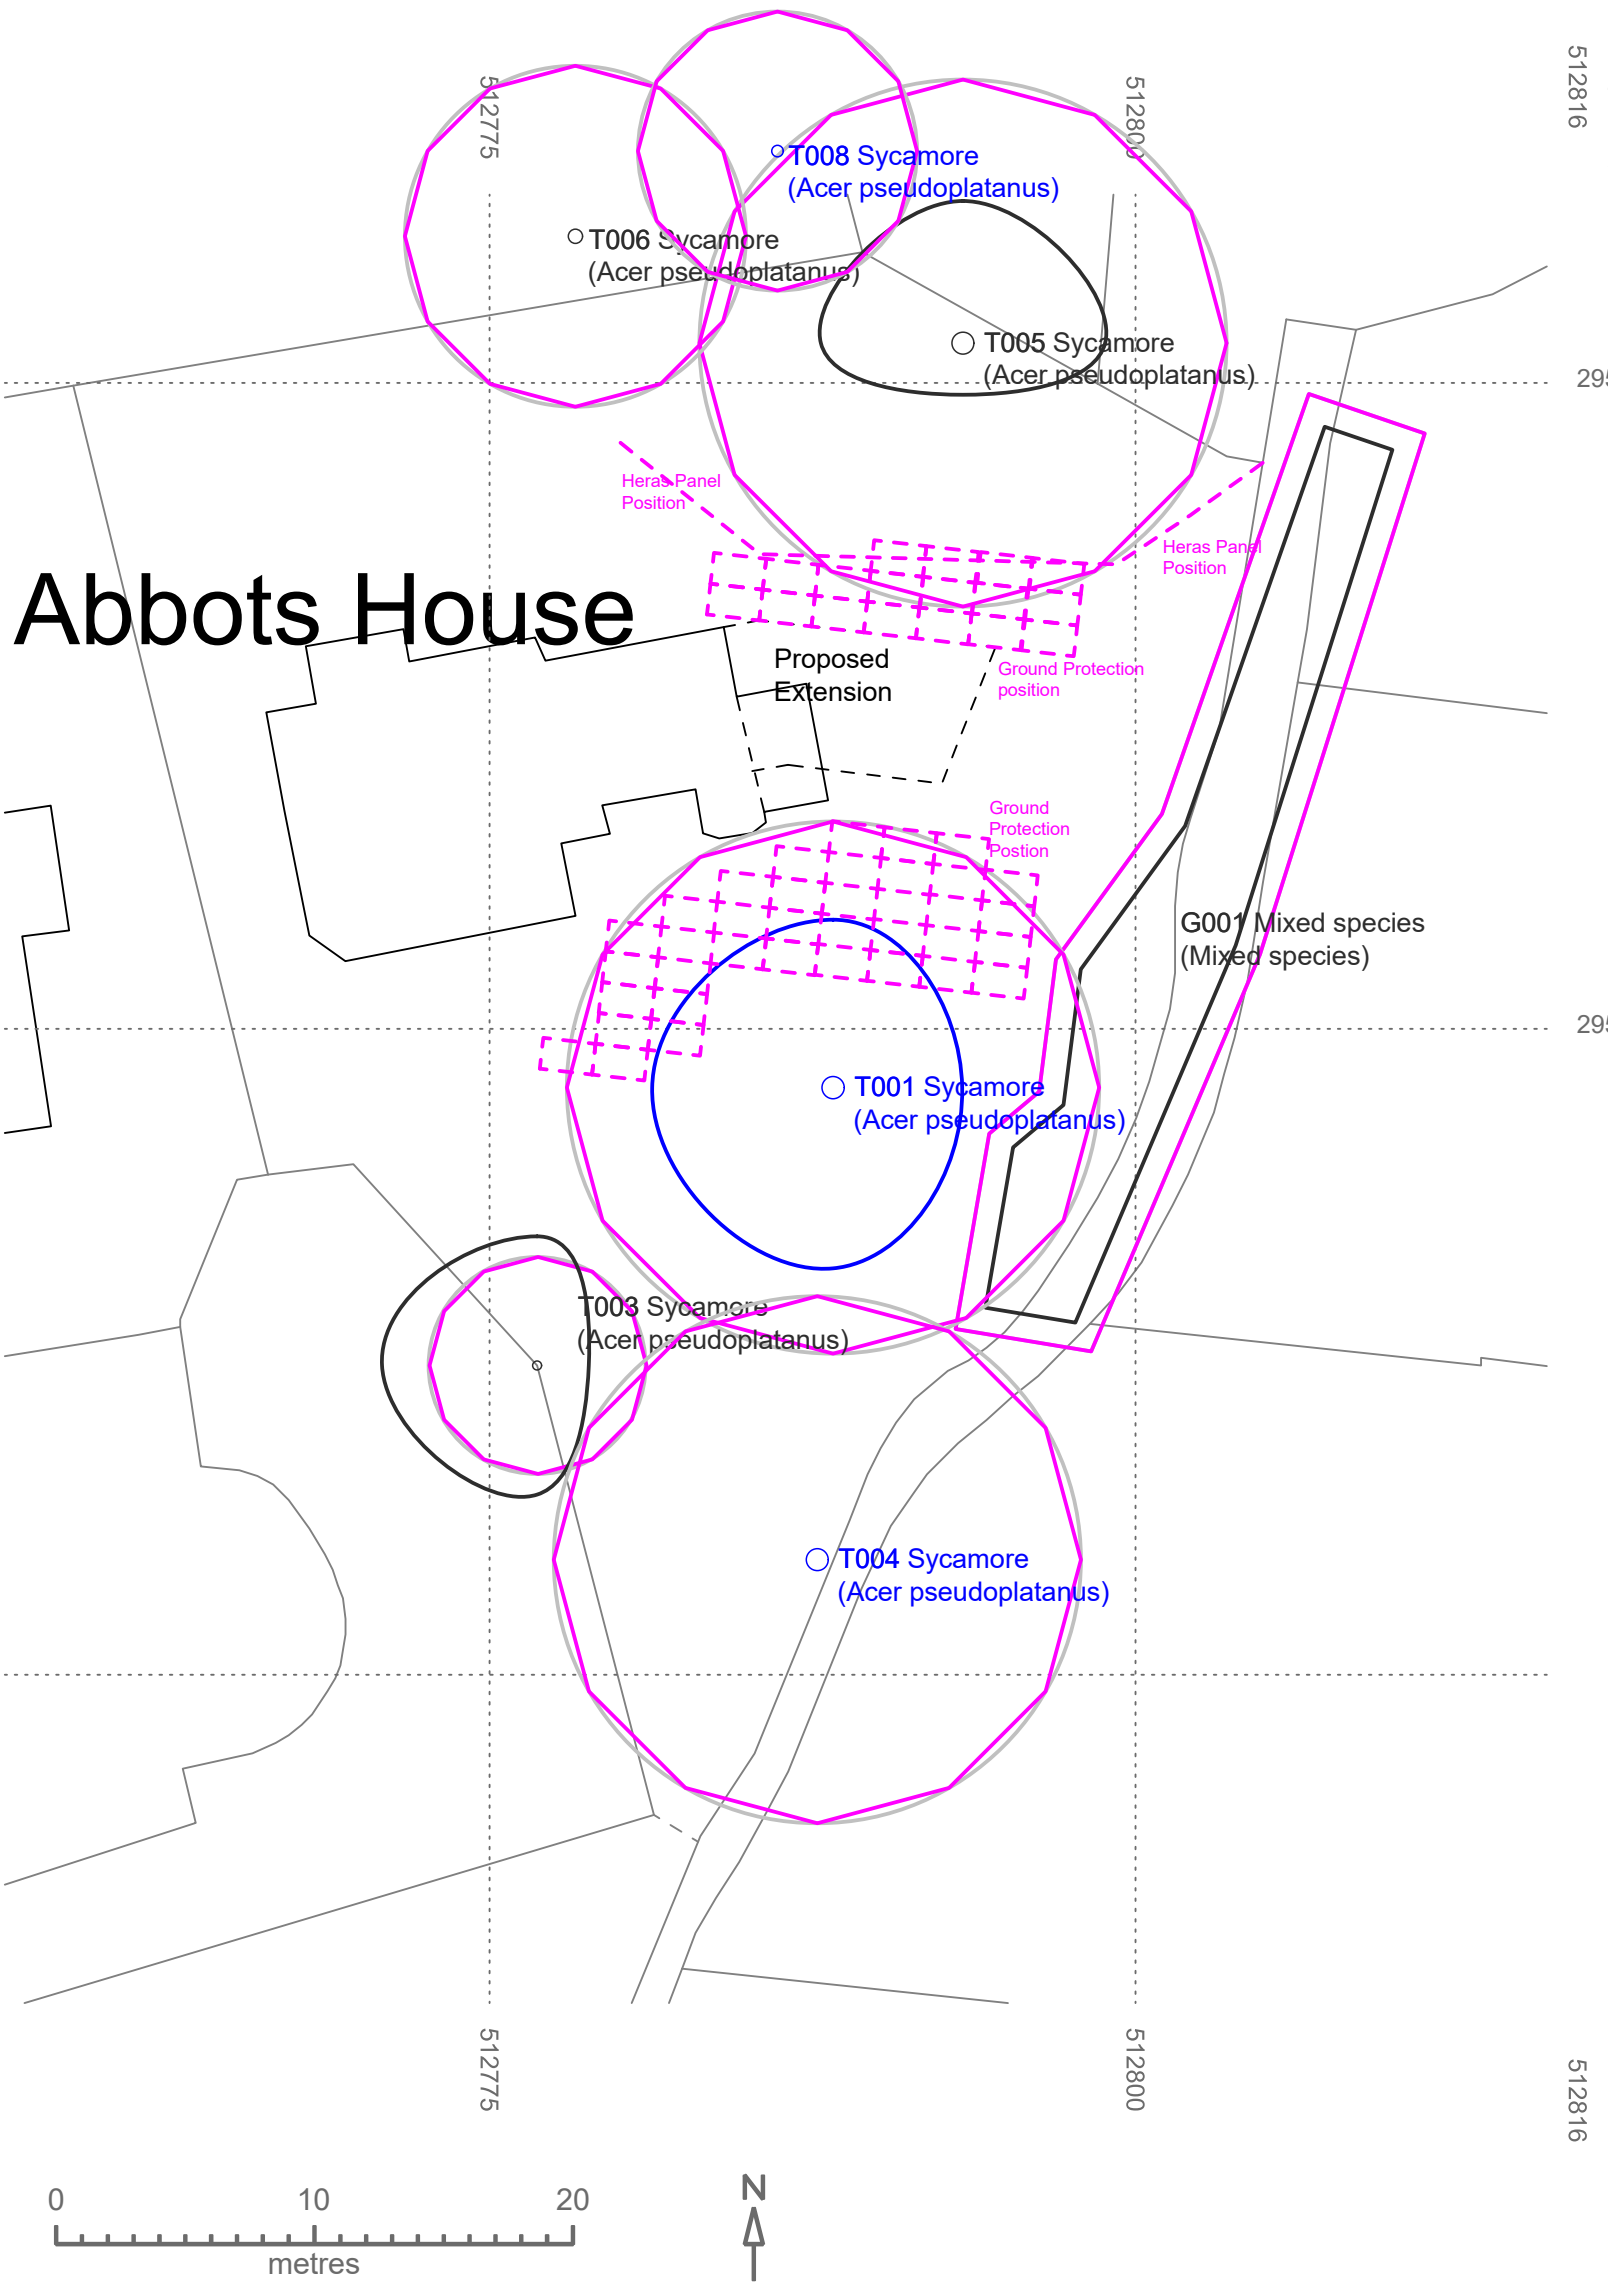

Key

- Ground Protection Mats 2.4m x 1.2m
- Heras Fencing Panels to satisfy BS5837:2012 Guidance
- C Class Trees
- B Class Trees

Notes

All Heras panels are 3.45m long and the project will require 8 panels to construct the illustrated CEZ around the RPA of T005.
Where fencing isn't practical 2.4m x 1.2m Euromats are to be used in their repsective illustrated positions.
Thickness is yet to be confirmed due to unknown weight of plant and scaffold loadings, but most likely 13mm.
Box to prevent striking damage to T001 is not ilustrated as it wouid create a cluttered image.

Drawing Ref
Tree Protection Plan.

Site
Abbots House
Priory Gardens
Chesterton
PE7 3UB

Ethical Arboriculture Ltd
134 Wingfield
Orton Goldhay
Peterborough
PE2 5TJ
Tel 01733 719872
Mob 07949395027
email
johnathan@ethicalarboricuture.co.uk

© Crown copyright 2025 Ordnance Survey 100053143