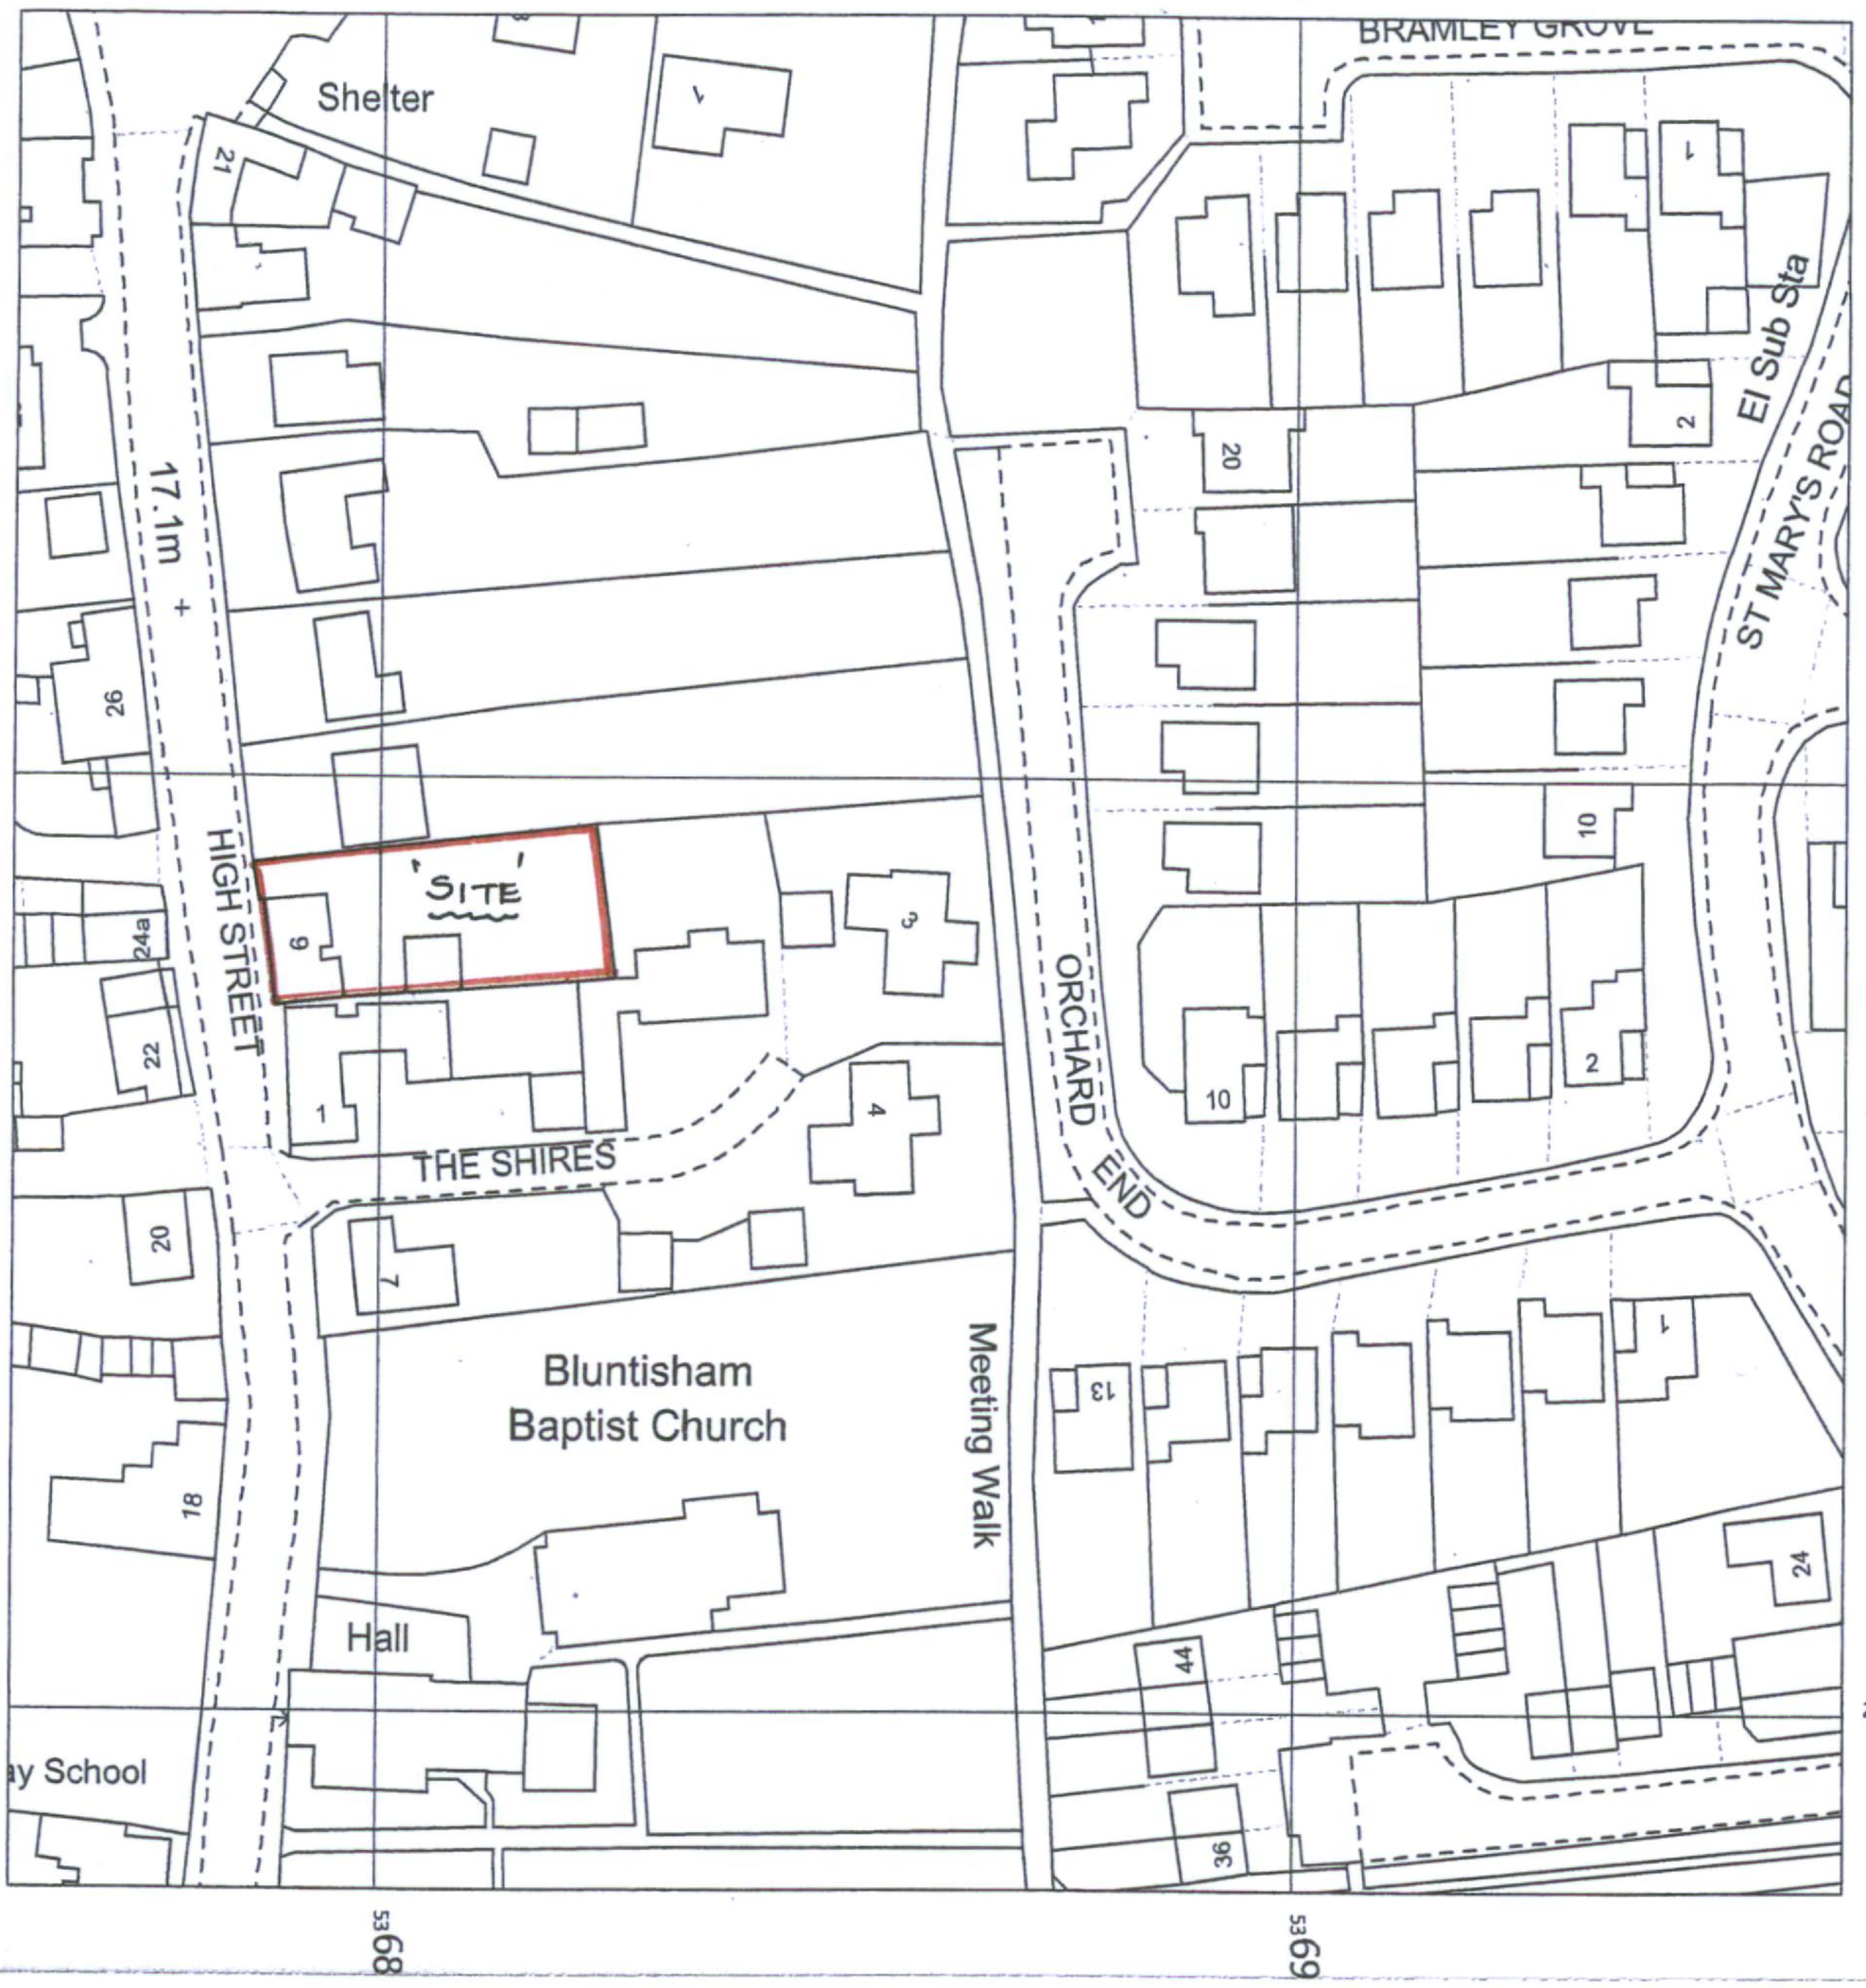


PROJECT.
PROPOSED SINGLE STOREY EXTENSION
TO THE REAR OF:-
N°9 HIGH STREET, BLUNTISHAM,
HUNTINGDON PE28 3LD.

CLIENT.
MR A. BOND.

DRAWING.
LOCATION PLAN.

SCALE.
1:1250

JOB N°
25: 1334.

DATE.
FEB 2025.

O.S. LICENCE N° — AC0000814186.

N

RUSSELL PAYNE MCIAT
Chartered Architectural Technologist
READ HOUSE
87 HIGH STREET
WARBOYS, CAMBS, PE28 2TB
TEL: 01487 825266