Russell Payne MCIAT shall have no liability to the Employer arising out of any unauthorized modification or amendment to, or any transmission, copy or use of the material, or any proprietary work contained therein, by the Employer, Other Project Team Member, or any other third party.


All dimensions are to be checked and verified on-site by the Main Contractor prior to commencement; any discrepancies are to be reported to the Contract Administrator.

This drawing is to be read in conjunction with all other relevant drawings and specifications.


Do Not Scale




Existing

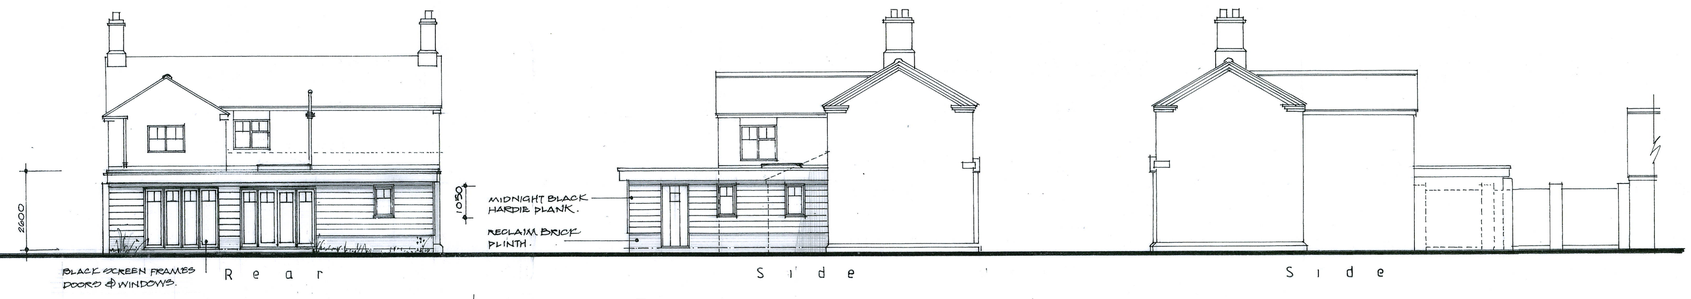


Proposed

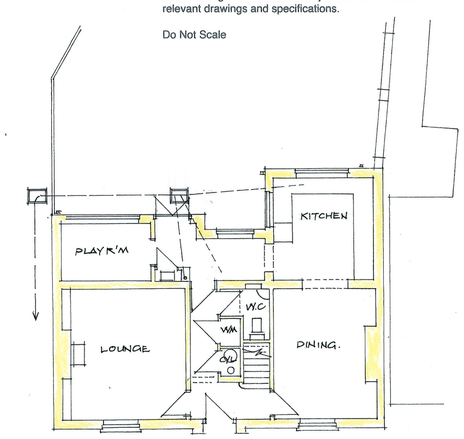

Existing
Ground Floor

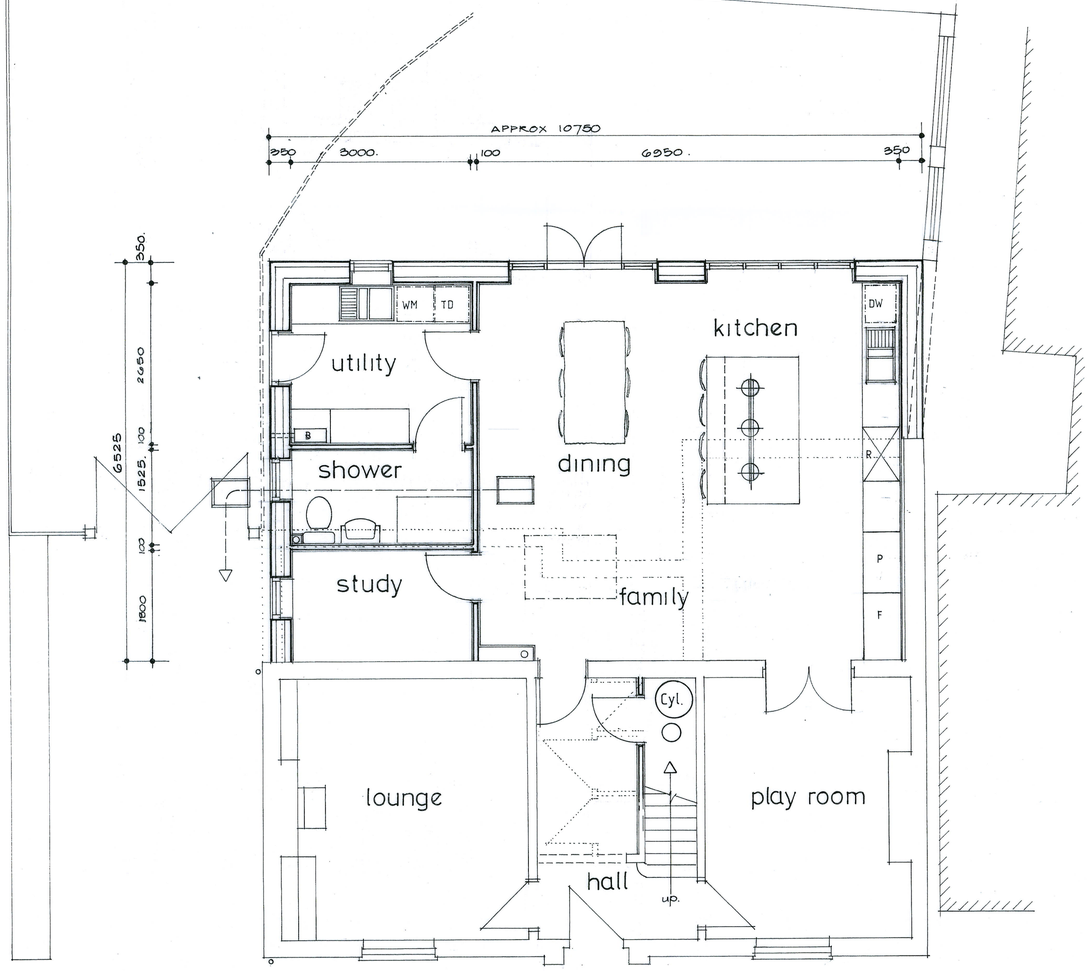

Ground Floor

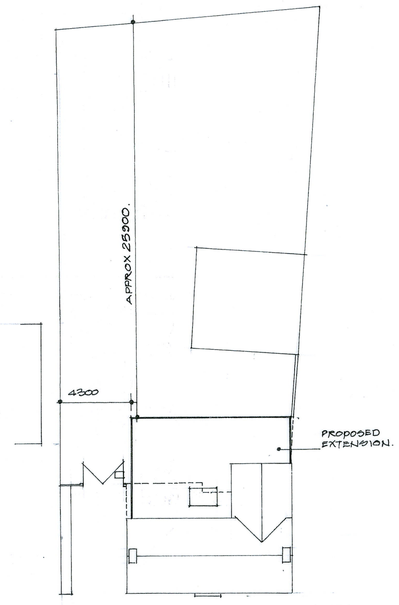

1:200 Block Plan

REV A - 12-2-25 DWG AMENDED AS REQUESTED BY CLIENT.

Russell Payne MCIAT
Chartered Architectural Technologist
Read House
87 High Street,
Warboys, Cambs. PE28 2TB
Tel:01487 825266
russellpayne.mciat@gmail.com

Project
PROPOSED SINGLE STOREY EXTENSION TO THE REAR OF:-
N°9 HIGH STREET, BLUNTISHAM
HUNTINGDON, CAMBS PE28 3LD
FOR:- MR A. BOND

Drawing
PLAN, ELEVATIONS & SECTION AS EXISTING & PROPOSED.
© This drawing is the copyright of Russell Payne MCIAT and must not be reproduced without authorisation.

Scale	1:50 - 1:100 - A1	Date	FEB. 2025.
Drawn	R.A.P.		
Drwg. No.	25:1334/1	Rev.	A